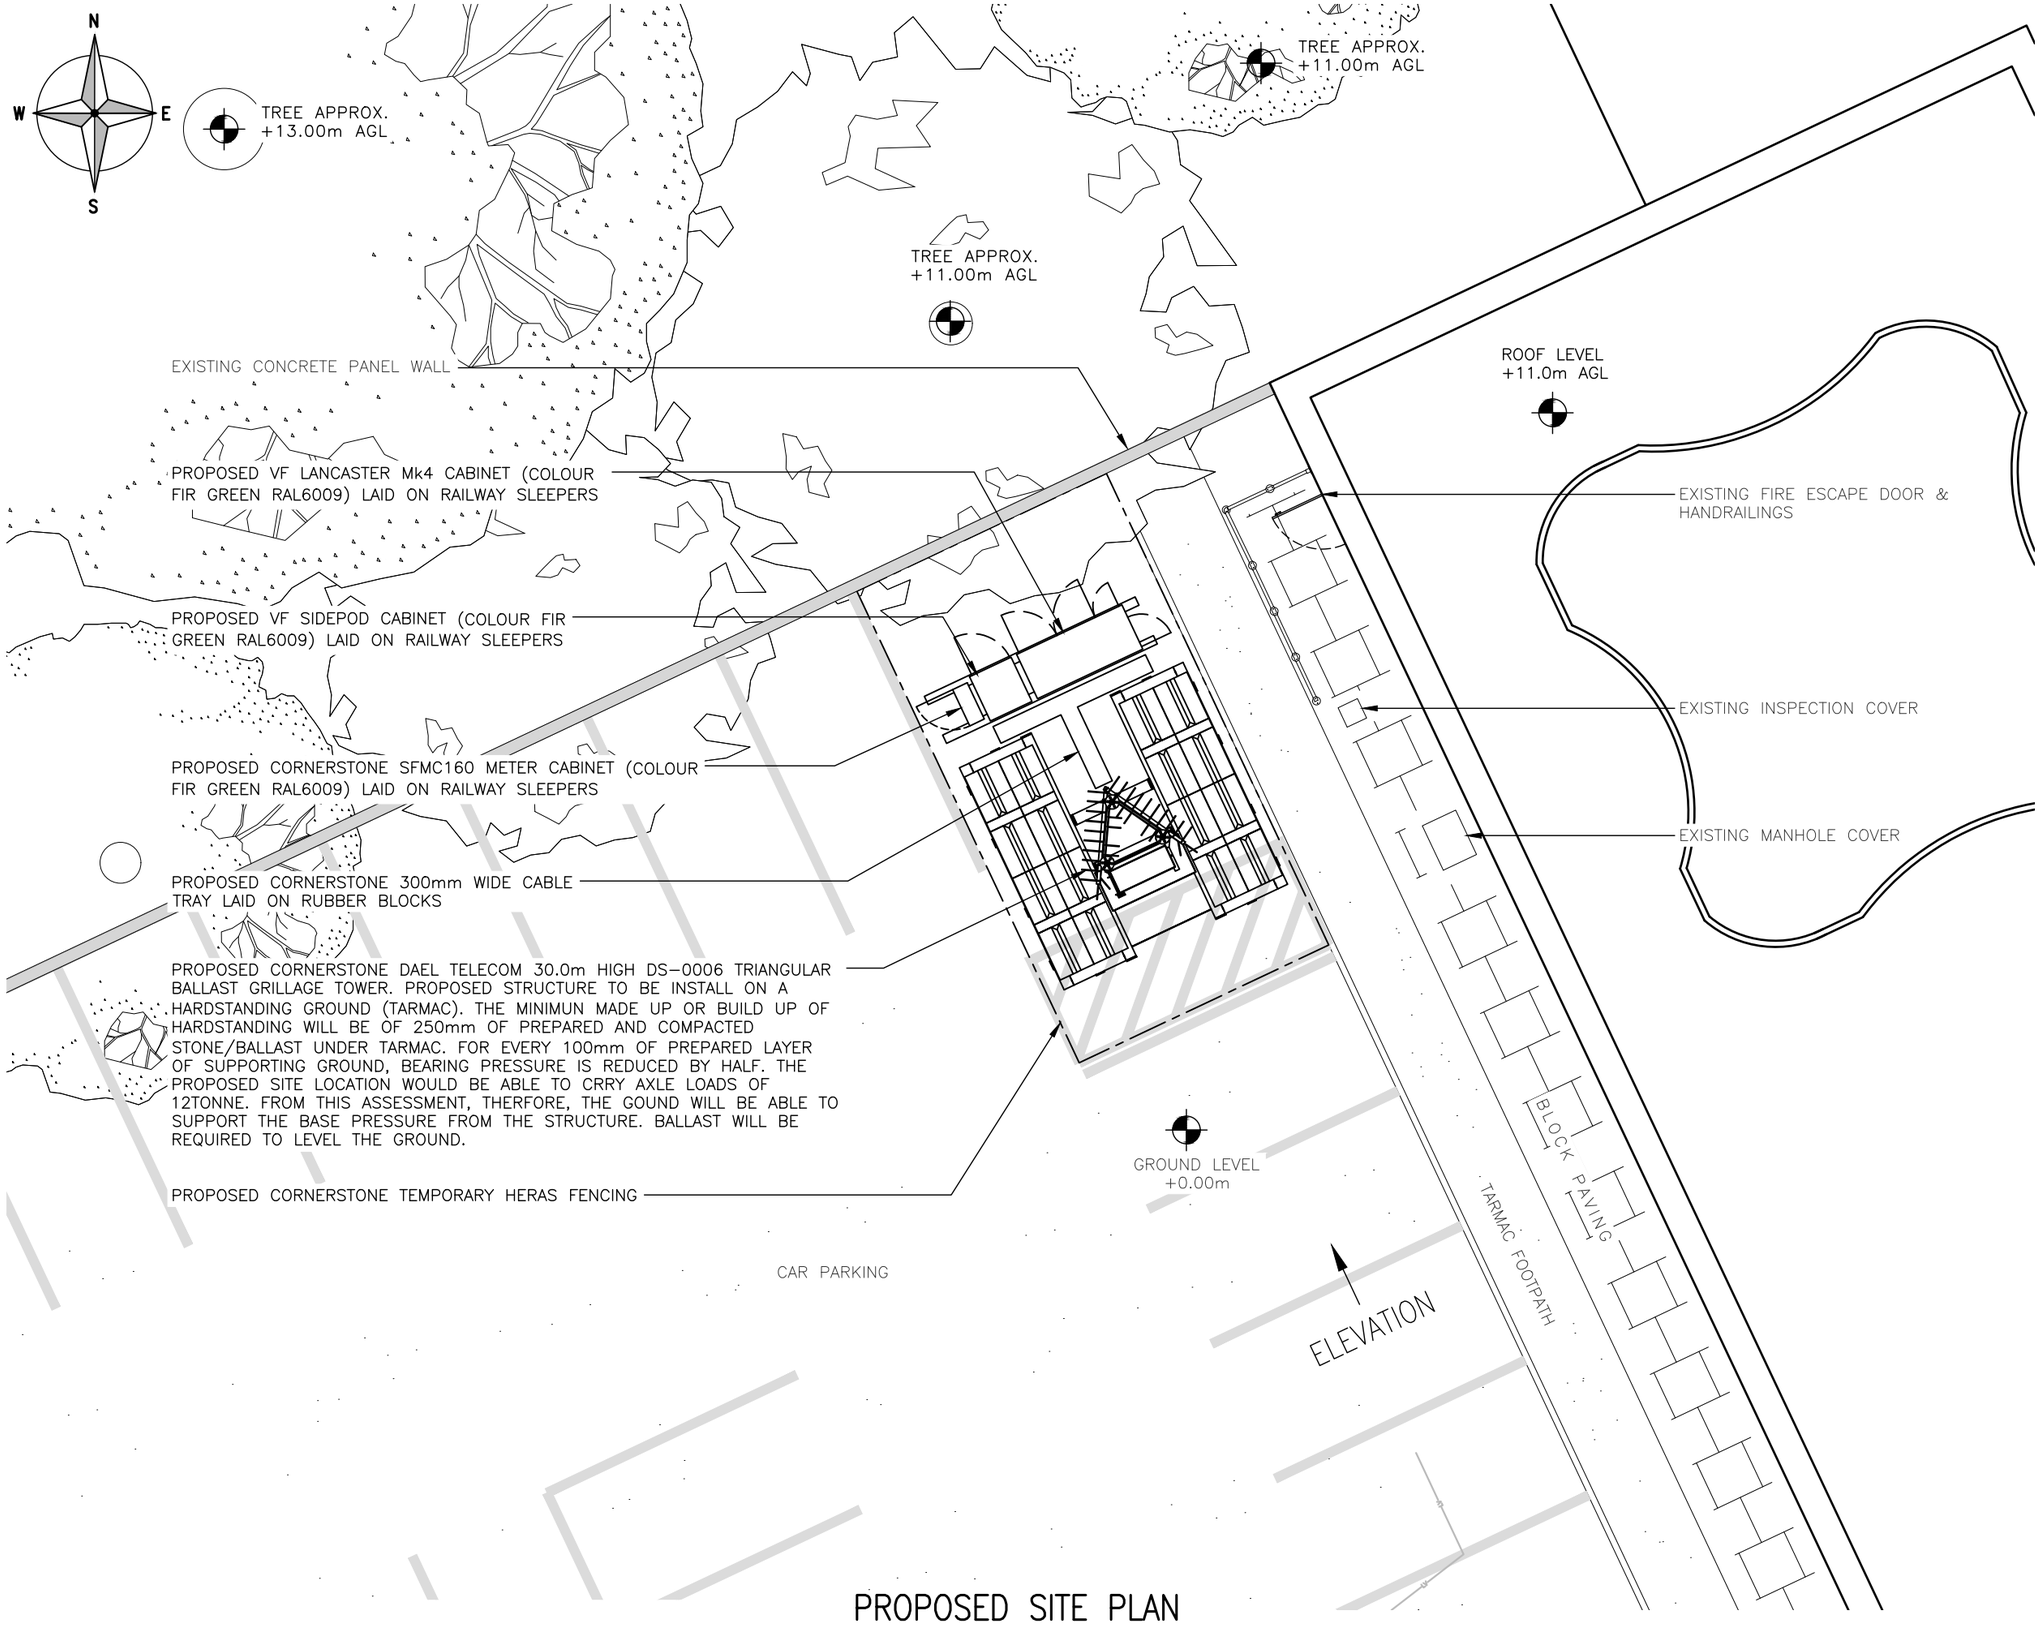


PROPOSED SITE PLAN

(1:100) 5000 0 5000 10000

ORIGINAL SCALE AT A3 – 1:100

ALL DIMENSIONS IN MILLIMETRES

These drawings comply with VF Standard ICNIRP guidelines, under configuration VM7F
Designed in accordance with Cornerstone documents: SDN0007 & SDN0009 v6.0

ALL DIMENSIONS ARE IN mm UNLESS NOTED OTHERWISE

N.G.R | E: 383390 N: 398375

NOTES:

REV	MODIFICATION	BY	CH	DATE
A	Issued for Construction	ARA	MK	24.03.23

mitie

vodafone
CTIL - NTQ

Cell Name	Opt.
BRIDGE STREET CAR PARK	–

Cell ID No

CORNERSTONE	VMO2	VF
30684600	N/A	21896

Site Address / Contact Details

BRIDGE STREET
MANCHESTER
M3 5AH

Drawing Title: PROPOSED SITE PLAN

Purpose of issue: CONSTRUCTION — Dwg Rev: A

Drawing Number: 201

Surveyed By: MITIE | Original Sheet Size: A3 | Pack Issue: B

Drawn:	Date:	Checked:	Date:
ARA	24.03.23	MK	24.03.23

SDNT0005 Version 1.3