

revalteration	date	by
– First issue	07.09.26	--

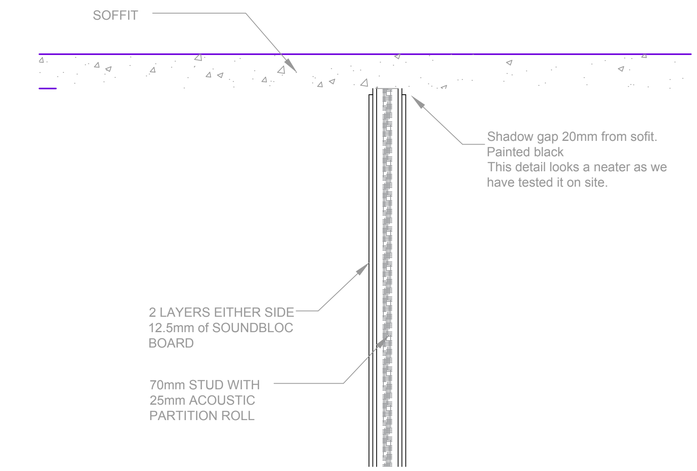

TYPICAL PARTITION WALL SECTION

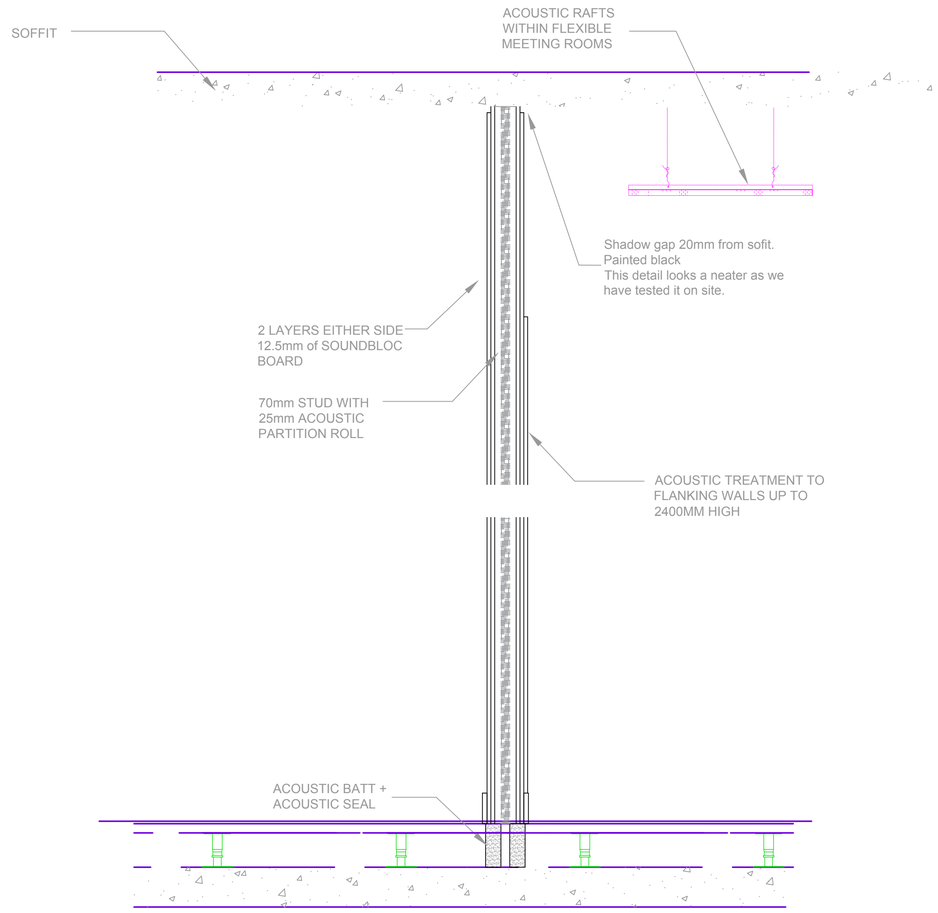

TYPICAL WALL WITH ACOUSTIC
WALL/CEILING TREATMENT

SIEMENS MOBILITY

CONCEPT

Courtyard 5
Coleshill Manor Office Campus
Birmingham B46 1DL
Tel: +44(0)121 312 1045
www.opgroup.com

CLIENT:
SIEMENS MOBILITY

PROJECT:
BRIDGEWATER HOUSE
MANCHESTER

DRAWING:
SIXTH FLOOR
TYPICAL PARTITION
HEAD SECTION

DATE: 07.09.26
SCALE: 1:10@A1

DRG.No.
70635-L06-DT-SE-00

REVISION:

DRAWN:
CHECKED:

All dimensions to be verified on site