
North

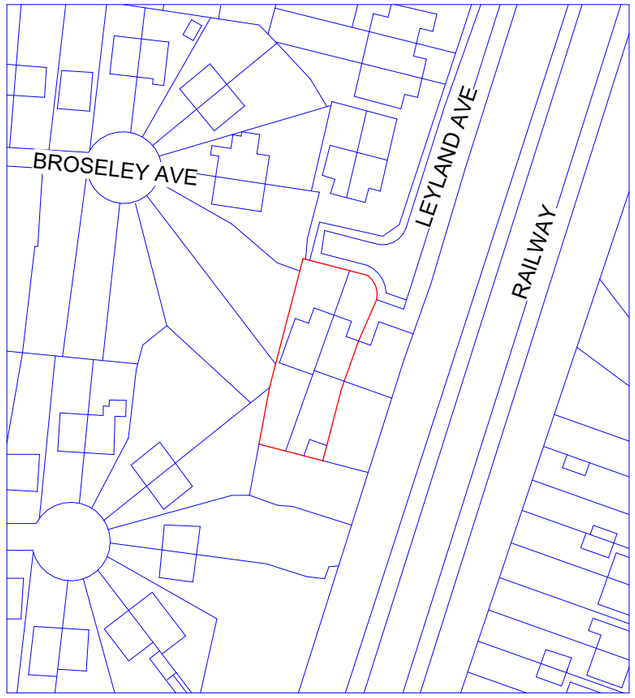

Location Plan


1 : 1250

0m 25m 50m 75m 100m 125m

VISUAL SCALE 1:1250 @ A3


0m 4m 8m 12m 16m 20m

VISUAL SCALE 1:200 @ A3

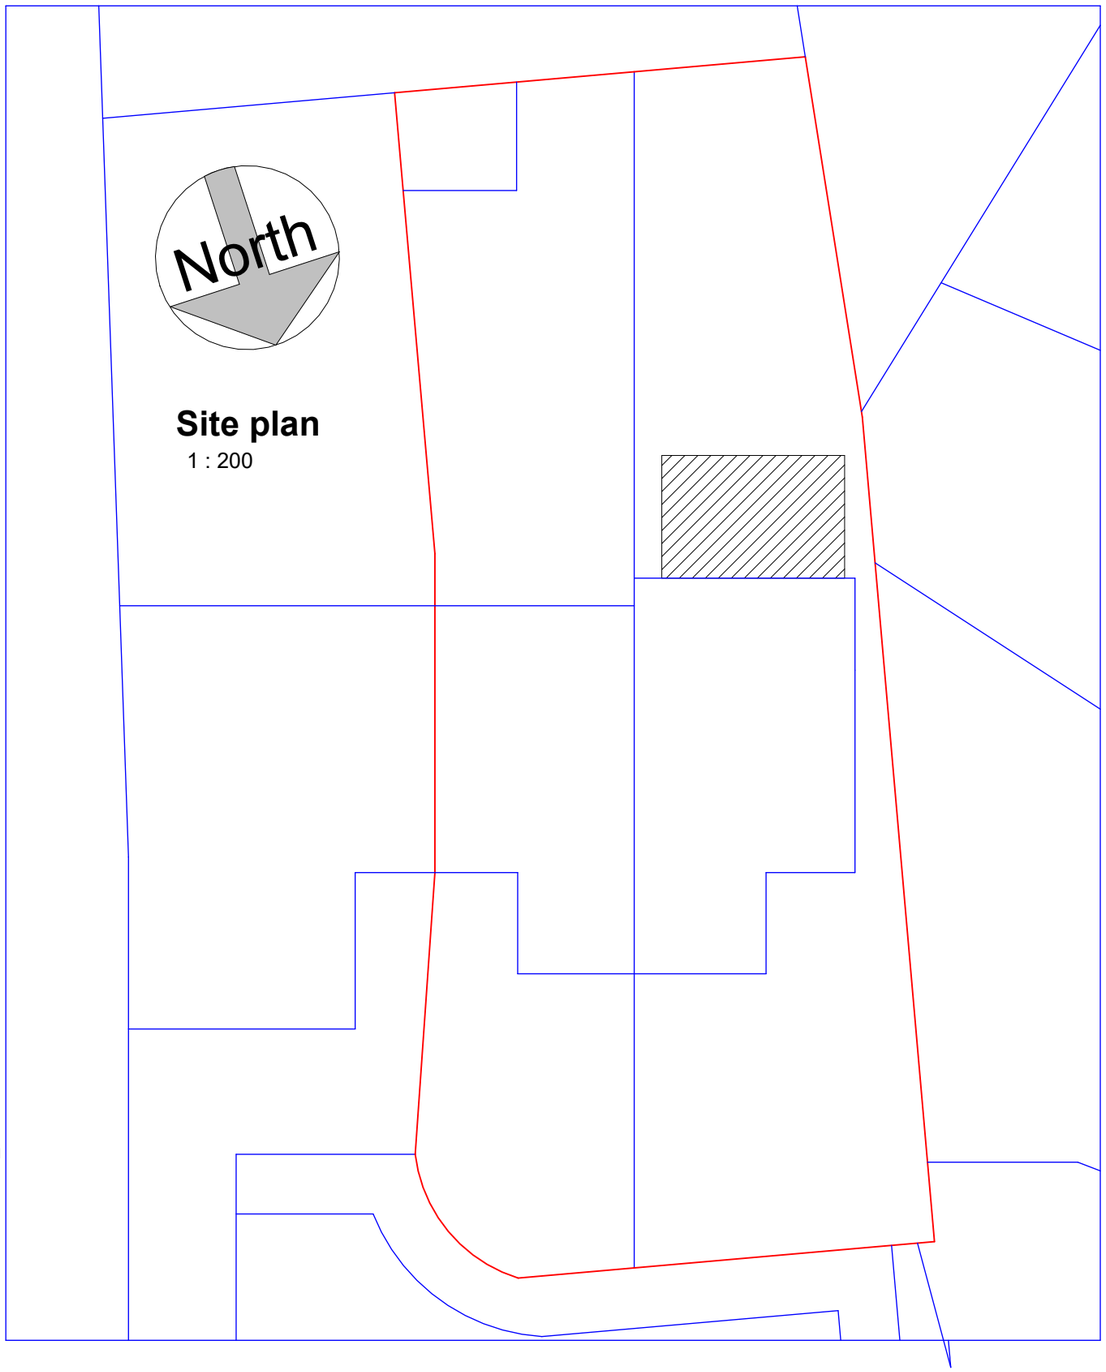

Site plan

1 : 200

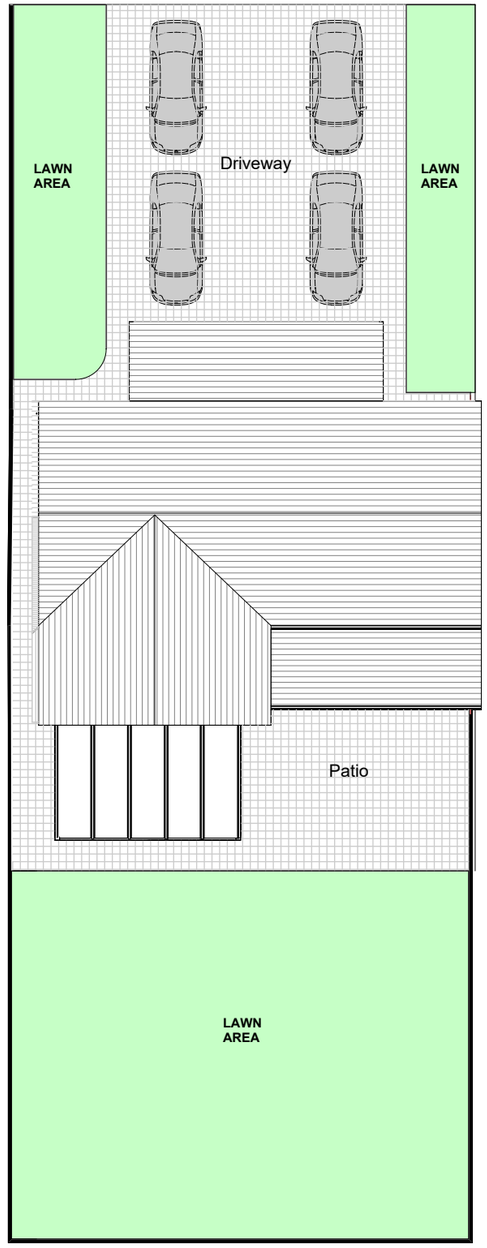

SITE PLAN

1 : 200

North

OMRY
BUILDING CONTRACTORS
THE MOST RELIABLE & TRUSTED CONSTRUCTION PARTNER 2025

07311202574

NO.	DESCRIPTION	DATE
1	ISSUE TO PLANNING	2.10.2026
2		
3		
4		
5		
6		
7		
8		

PROJECT

WINTER GARDEN VERANDA SYSTEM

TECHNICAL & ENGNEERING DRAWING PACKAGE

MANCHESTER CITY COUNCIL

PERPOSE OF ISSUE

PLANNING

ADDRESS

56-58 LEYLAND AVENUE, MANCHESTER, M20 6EW


DRAWING TITLE

SITE LOCATION PLAN

CLIENT

DR. SAJJAD ANWAR

DATE:	PROJECT NUMBER	SCALE (@ A3)
02.10.2026		AS SHOWN
DRAWN BY: VA	DRAWING NO: A100	REV: 01
CHECKED BY: VA		

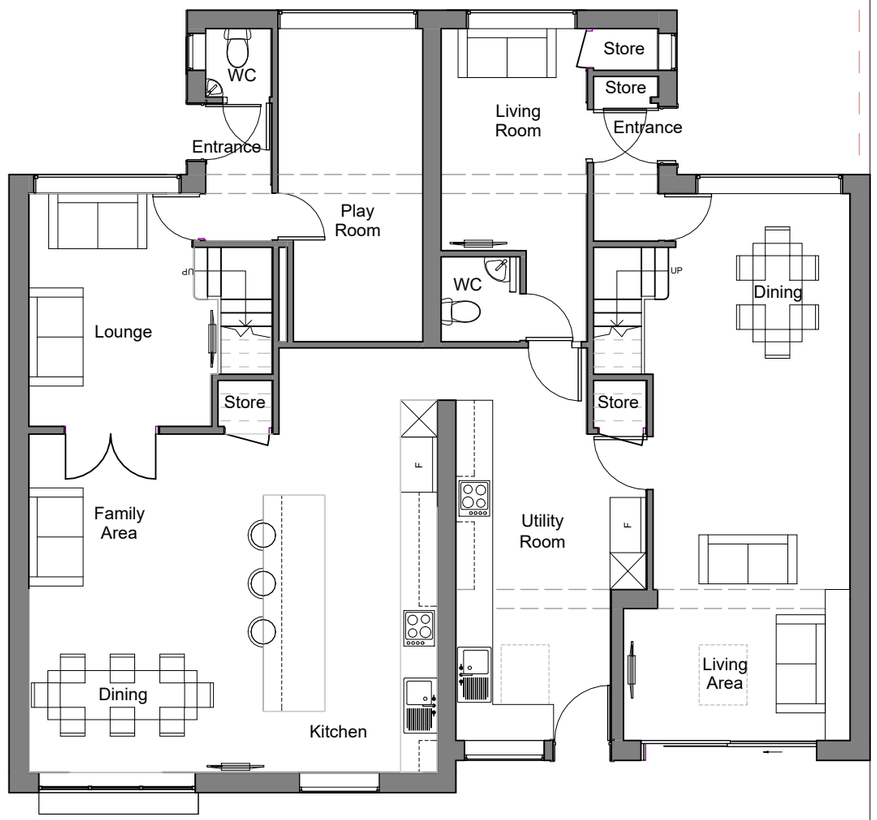


00-E-GROUND FLOOR

1 : 100

0m 2m 4m 6m 8m 10m

VISUAL SCALE 1:100 @ A3

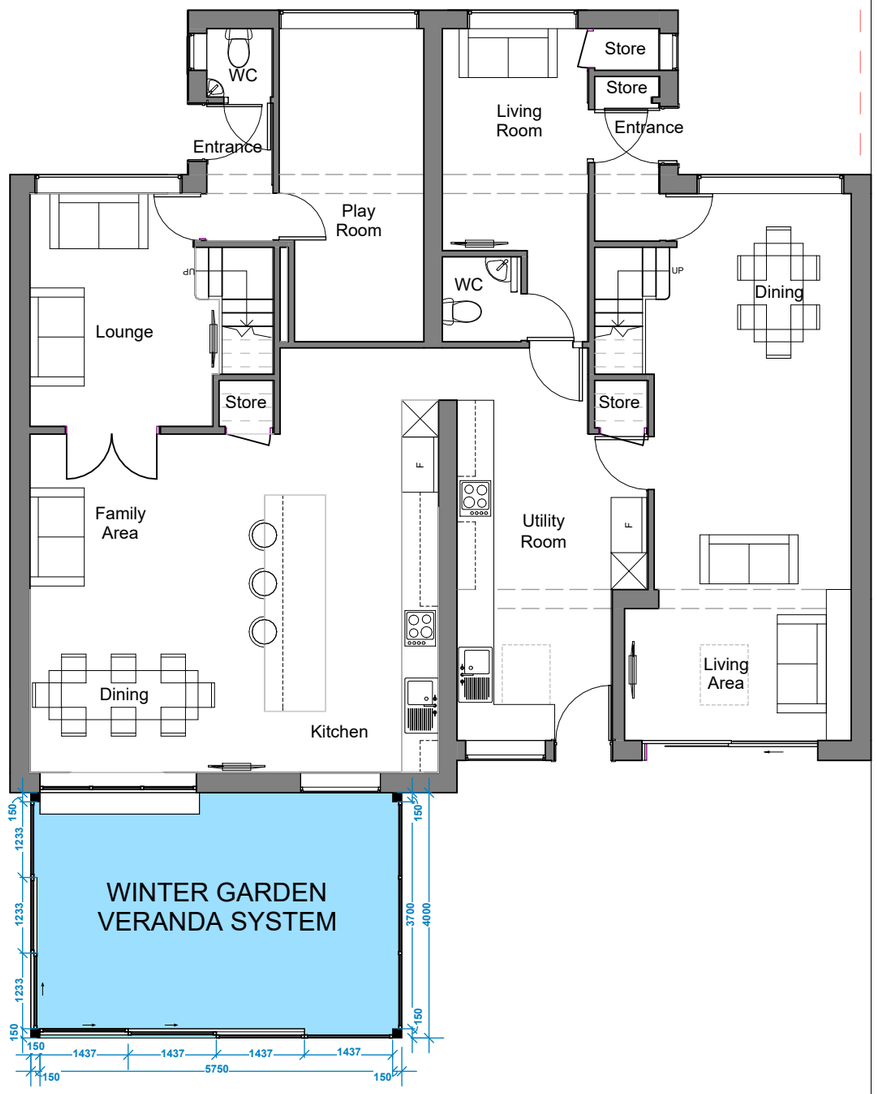

00-P-GROUND FLOOR

1 : 100

0m 2m 4m 6m 8m 10m

VISUAL SCALE 1:100 @ A3

OMRY
BUILDING CONTRACTORS
THE MOST RELIABLE & TRUSTED CONSTRUCTION PARTNER 2025

07311202574

NO.	DESCRIPTION	DATE
1	ISSUE TO PLANNING	2.10.2026
2		
3		
4		
5		
6		
7		
8		

PROJECT

WINTER GARDEN VERANDA SYSTEM

TECHNICAL & ENGNEERING DRAWING PACKAGE

MANCHESTER CITY COUNCIL

PERPOSE OF ISSUE
PLANNING

ADDRESS

56-58 LEYLAND AVENUE, MANCHESTER, M20 6EW

DRAWING TITLE

EXISTING & PROPOSED GROUND PLAN

CLIENT

DR. SAJJAD ANWAR

DATE:	PROJECT NUMBER	SCALE (@ A3)
02.10.2026		AS SHOWN
DRAWN BY VA	**DRAWING NO:** A200	**REV:** 01
CHECKED BY VA		


0m 2m 4m 6m 8m 10m

VISUAL SCALE 1:100 @ A3



01-E-ELEVATION

1 : 100

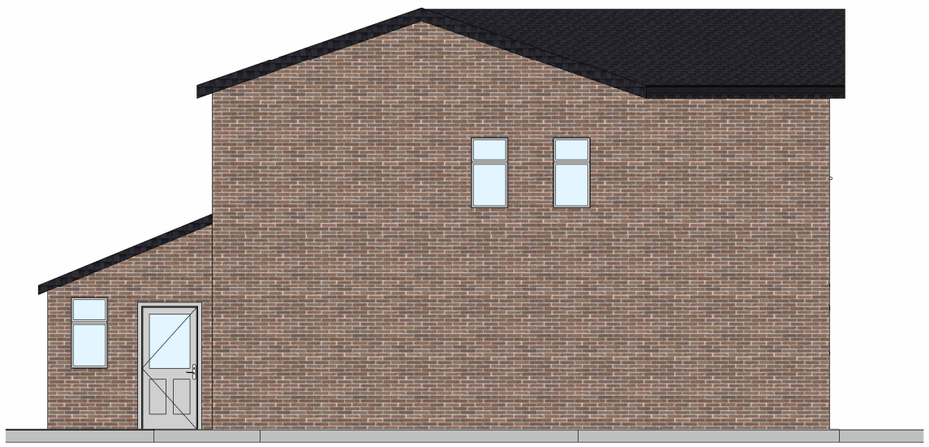

02-E-ELEVATION

1 : 100



03-E-ELEVATION

1 : 100

OMRY
BUILDING CONTRACTORS
THE MOST RELIABLE & TRUSTED CONSTRUCTION PARTNER 2025

07311202574

NO.	DESCRIPTION	DATE
1	ISSUE TO PLANNING	2.10.2026
2		
3		
4		
5		
6		
7		
8		

PROJECT

WINTER GARDEN VERANDA SYSTEM

TECHNICAL & ENGNEERING DRAWING PACKAGE

MANCHESTER CITY COUNCIL

PERPOSE OF ISSUE
PLANNING

ADDRESS

56-58 LEYLAND AVENUE, MANCHESTER, M20 6EW

DRAWING TITLE

EXISTING ELEVATIONS

CLIENT

DR. SAJJAD ANWAR

DATE:	PROJECT NUMBER	SCALE (@ A3)
02.10.2026		AS SHOWN
DRAWN BY: VA	DRAWING NO: A300	REV: 01
CHECKED BY: VA		


0m 2m 4m 6m 8m 10m

VISUAL SCALE 1:100 @ A3




01-P-ELEVATION

1 : 100

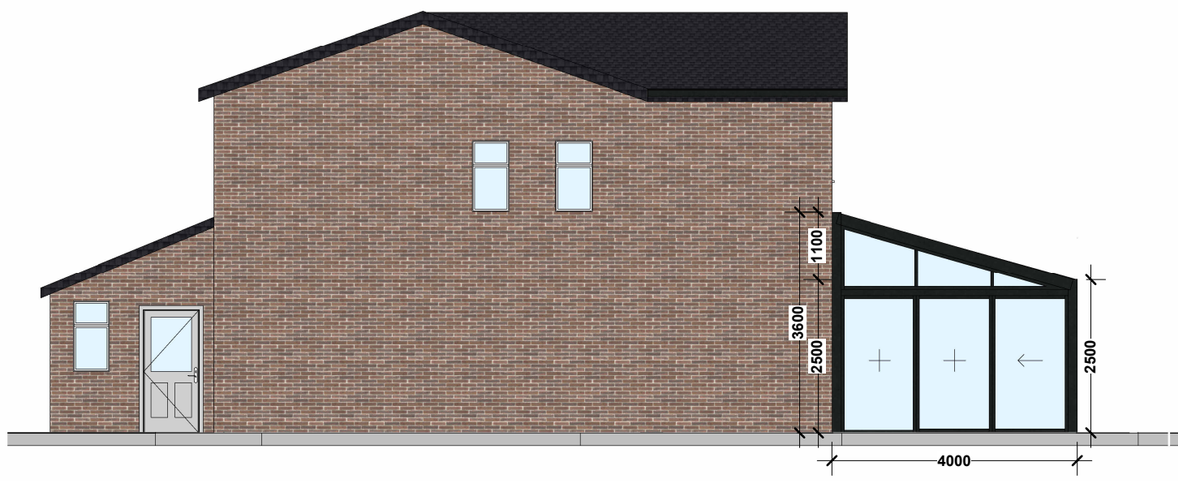

02-P-ELEVATION

1 : 100

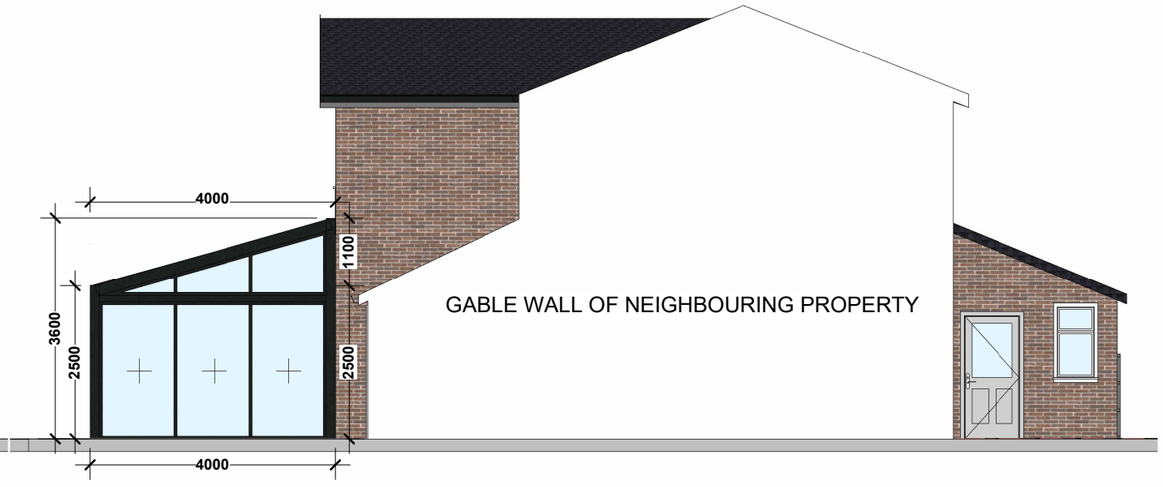

03-P-ELEVATION

1 : 100

OMRY
BUILDING CONTRACTORS
THE MOST RELIABLE & TRUSTED CONSTRUCTION PARTNER 2025

07311202574

NO.	DESCRIPTION	DATE
1	ISSUE TO PLANNING	2.10.2026
2		
3		
4		
5		
6		
7		
8		

PROJECT

WINTER GARDEN VERANDA SYSTEM

TECHNICAL & ENGNEERING DRAWING PACKAGE

MANCHESTER CITY COUNCIL

PERPOSE OF ISSUE
PLANNING

ADDRESS

56-58 LEYLAND AVENUE, MANCHESTER, M20 6EW


DRAWING TITLE

PROPOSED ELEVATIONS

CLIENT

DR. SAJJAD ANWAR

DATE:	PROJECT NUMBER	SCALE (@ A3)
02.10.2026		AS SHOWN
DRAWN BY: VA	DRAWING NO: A301	REV: 01
CHECKED BY: VA		

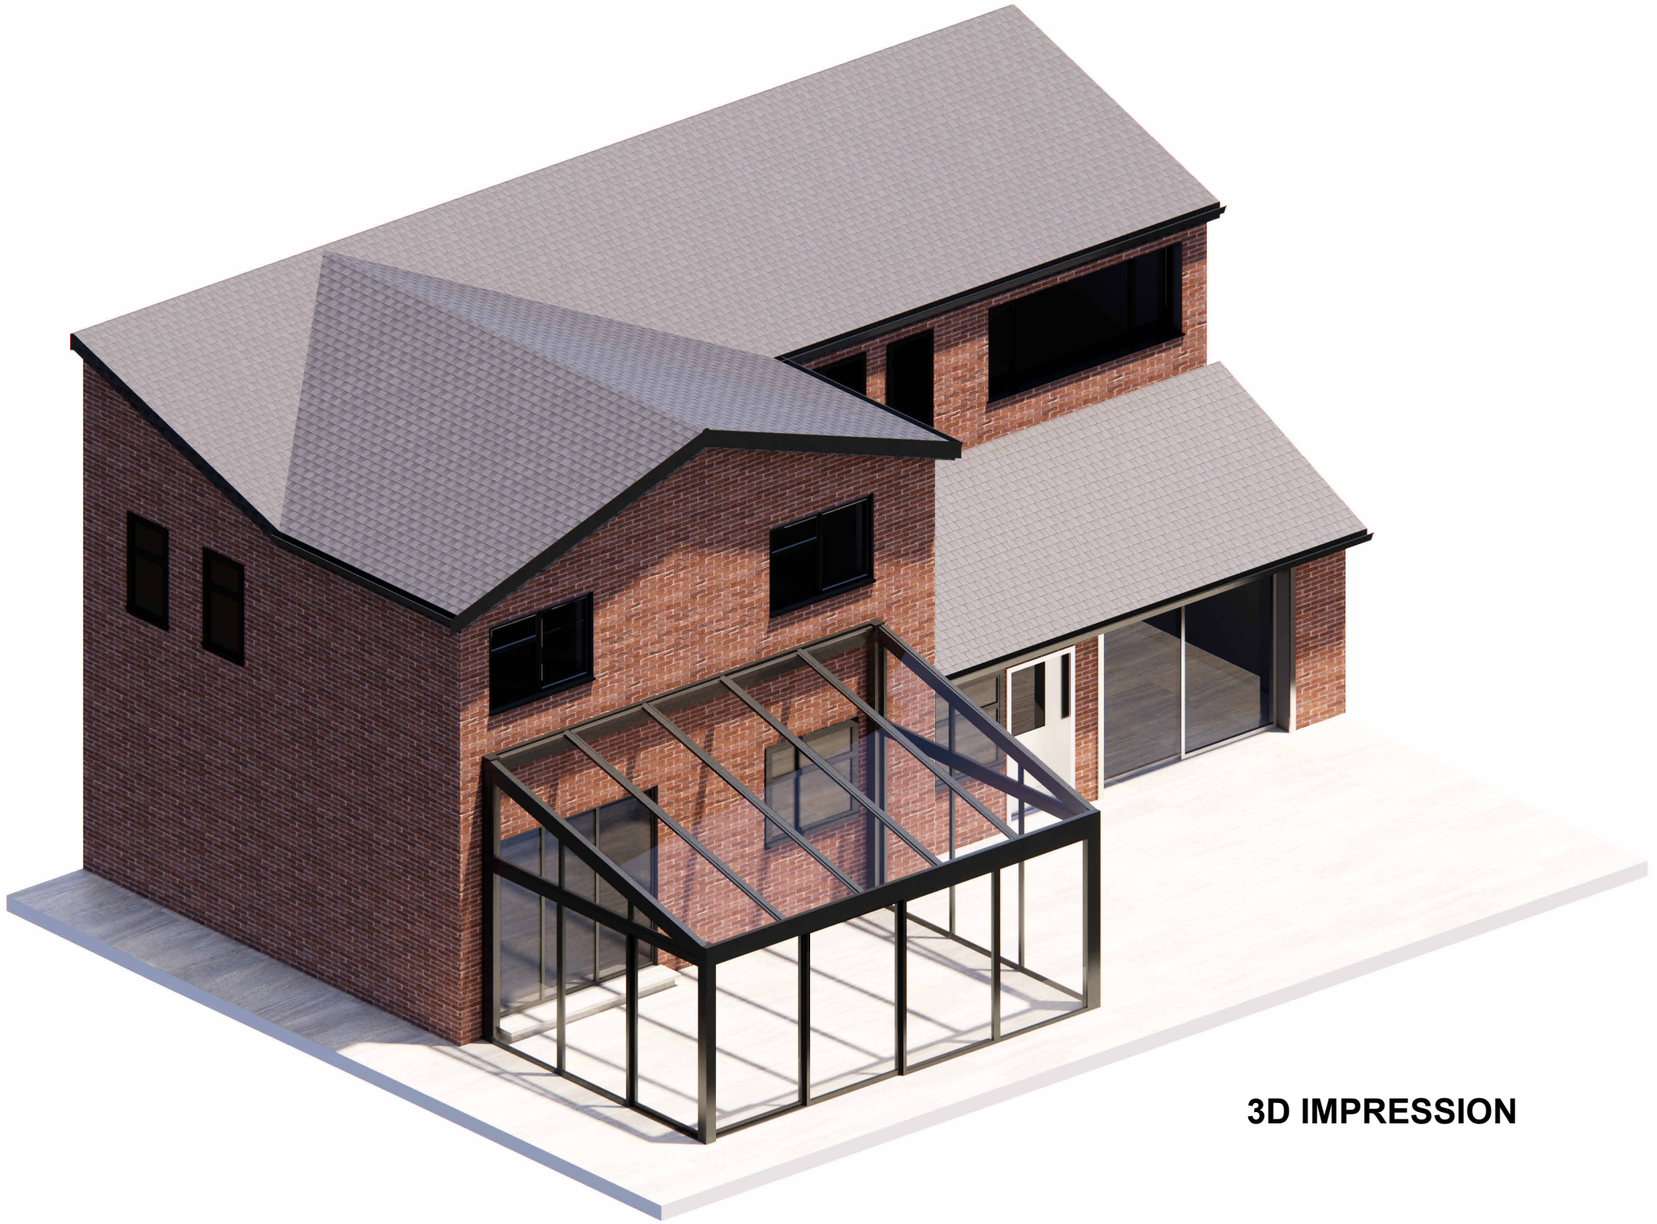

3D IMPRESSION

OMRY
BUILDING CONTRACTORS
THE MOST RELIABLE & TRUSTED CONSTRUCTION PARTNER 2025

07311202574

NO.	DESCRIPTION	DATE
1	ISSUE TO PLANNING	2.10.2026
2		
3		
4		
5		
6		
7		
8		

PROJECT

WINTER GARDEN VERANDA SYSTEM
TECHNICAL & ENGNEERING DRAWING PACKAGE

MANCHESTER CITY COUNCIL

PERPOSE OF ISSUE
PLANNING

ADDRESS

**56-58 LEYLAND AVENUE,
MANCHESTER, M20 6EW**


DRAWING TITLE

3D IMPRESSION

CLIENT

DR. SAJJAD ANWAR

DATE:	PROJECT NUMBER	SCALE (@ A3)
02.10.2026		AS SHOWN
DRAWN BY: VA	DRAWING NO: A400	REV: 01
CHECKED BY: VA		

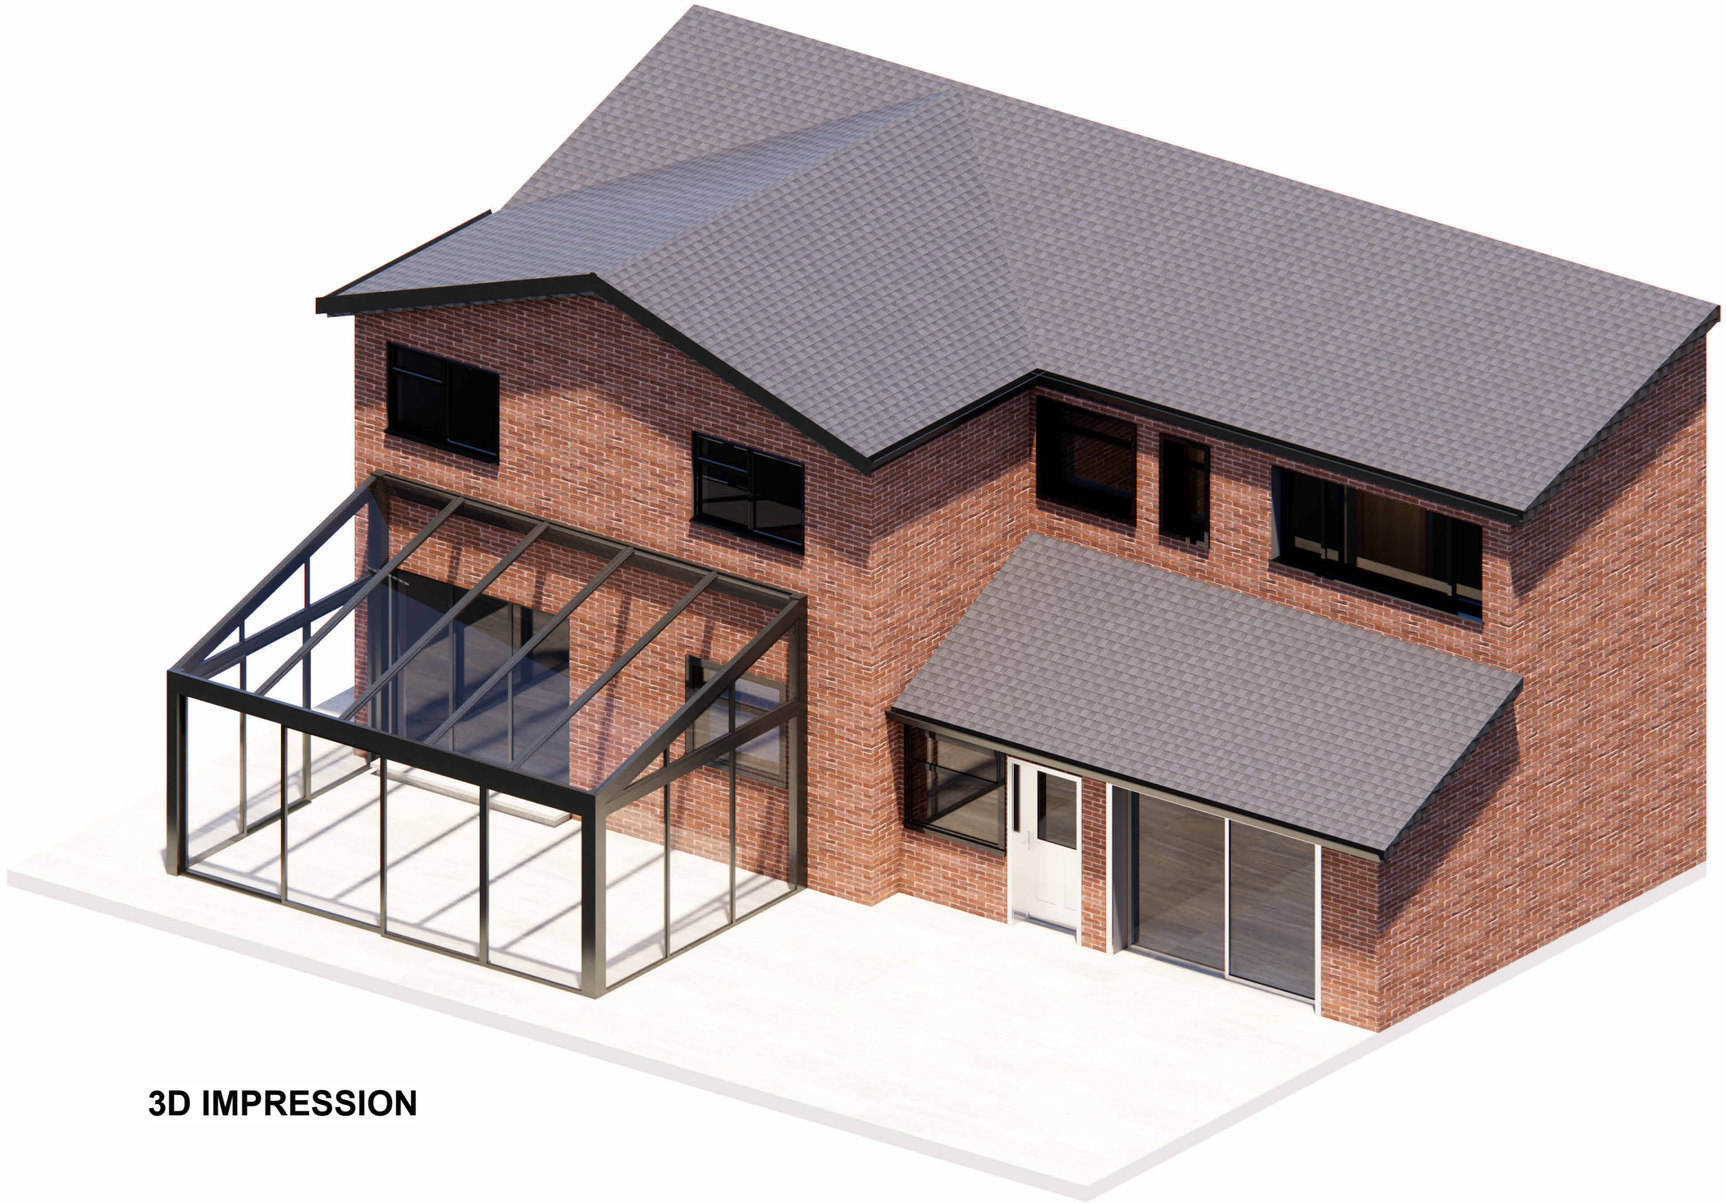

3D IMPRESSION

OMRY
BUILDING CONTRACTORS
THE MOST RELIABLE & TRUSTED CONSTRUCTION PARTNER 2025

07311202574

NO.	DESCRIPTION	DATE
1	ISSUE TO PLANNING	2.10.2026
2		
3		
4		
5		
6		
7		
8		

PROJECT

WINTER GARDEN VERANDA SYSTEM
TECHNICAL & ENGNEERING DRAWING PACKAGE

MANCHESTER CITY COUNCIL

PERPOSE OF ISSUE
PLANNING

ADDRESS

**56-58 LEYLAND AVENUE,
MANCHESTER, M20 6EW**

DRAWING TITLE

3D IMPRESSION

CLIENT

DR. SAJJAD ANWAR

DATE:	PROJECT NUMBER	SCALE (@ A3)
02.10.2026		AS SHOWN
DRAWN BY VA	**DRAWING NO:**	**REV:**
CHECKED BY VA	**A401**	01