



1 Detail Canopy_Site Plan

1 : 50

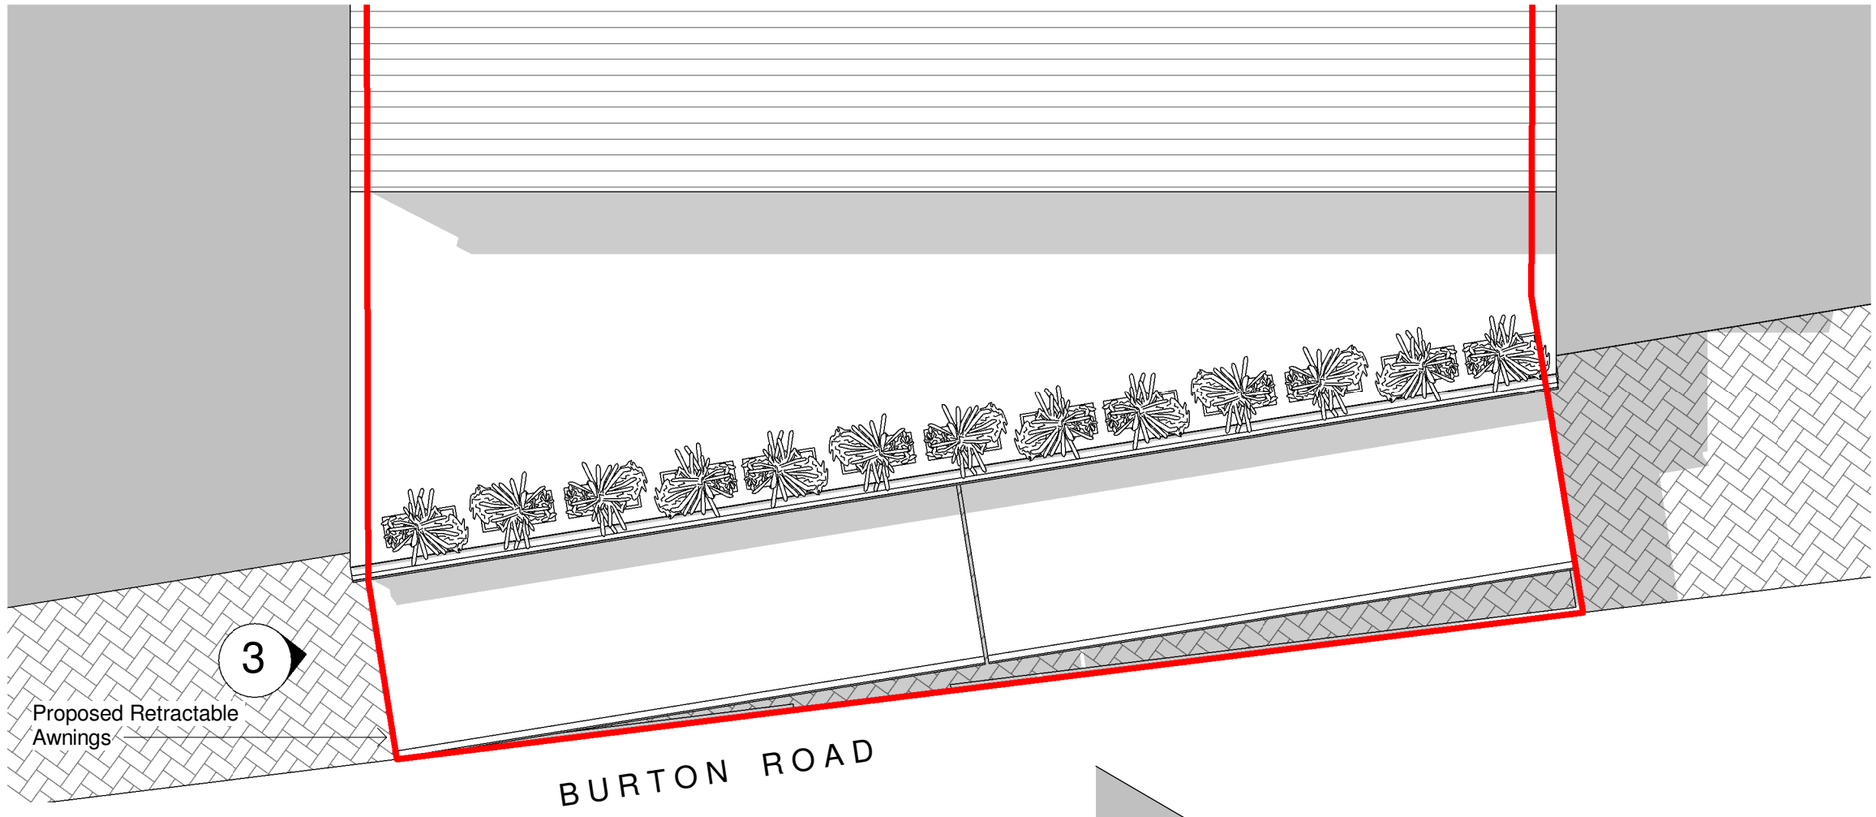

2 3D View

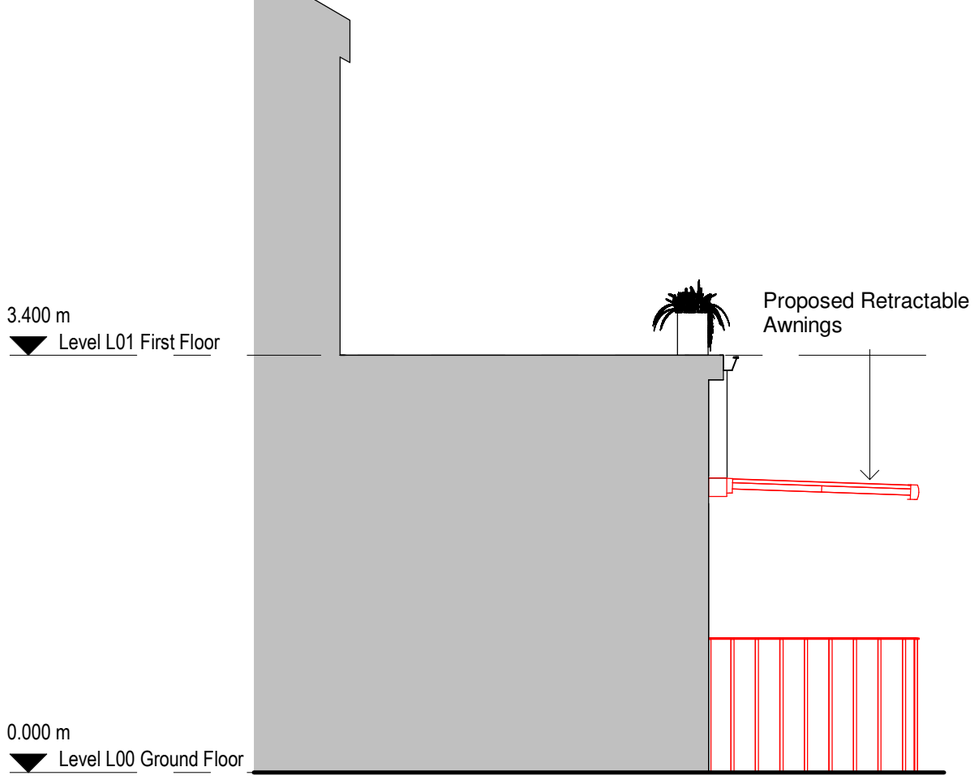

3 Detail Canopy_Elevation

1 : 50

0 0.5 1 1.5 2m

1:50

createitstudios Architects

General Notes

The Architect shall have no responsibility for any use made of this document other than for that which it was prepared and issued.
All dimensions should be checked on site.
To be read in conjunction with all other Consultant's drawings.
The Architect to be immediately notified of any discrepancies.
Copyright on this drawing retained by the Architect.





No.	Date	Dwn	Chk	App	Revision or reason for issue
P1	21/08/26	AK		SH	Initial Issue

Create It Studios Architects
3 Stevenson Square,
Manchester M1 1DN
info@createitstudios.co.uk

Client
Omid Poya

Project Title
194-196 Burton Road, West Didsbury, Manchester M20 1LH

Scale
1 : 50 @ A3

Drawing Title
Detail Canopy

Drawing Number
A1648(02)AP004

Drawing Status
Preliminary

P1