
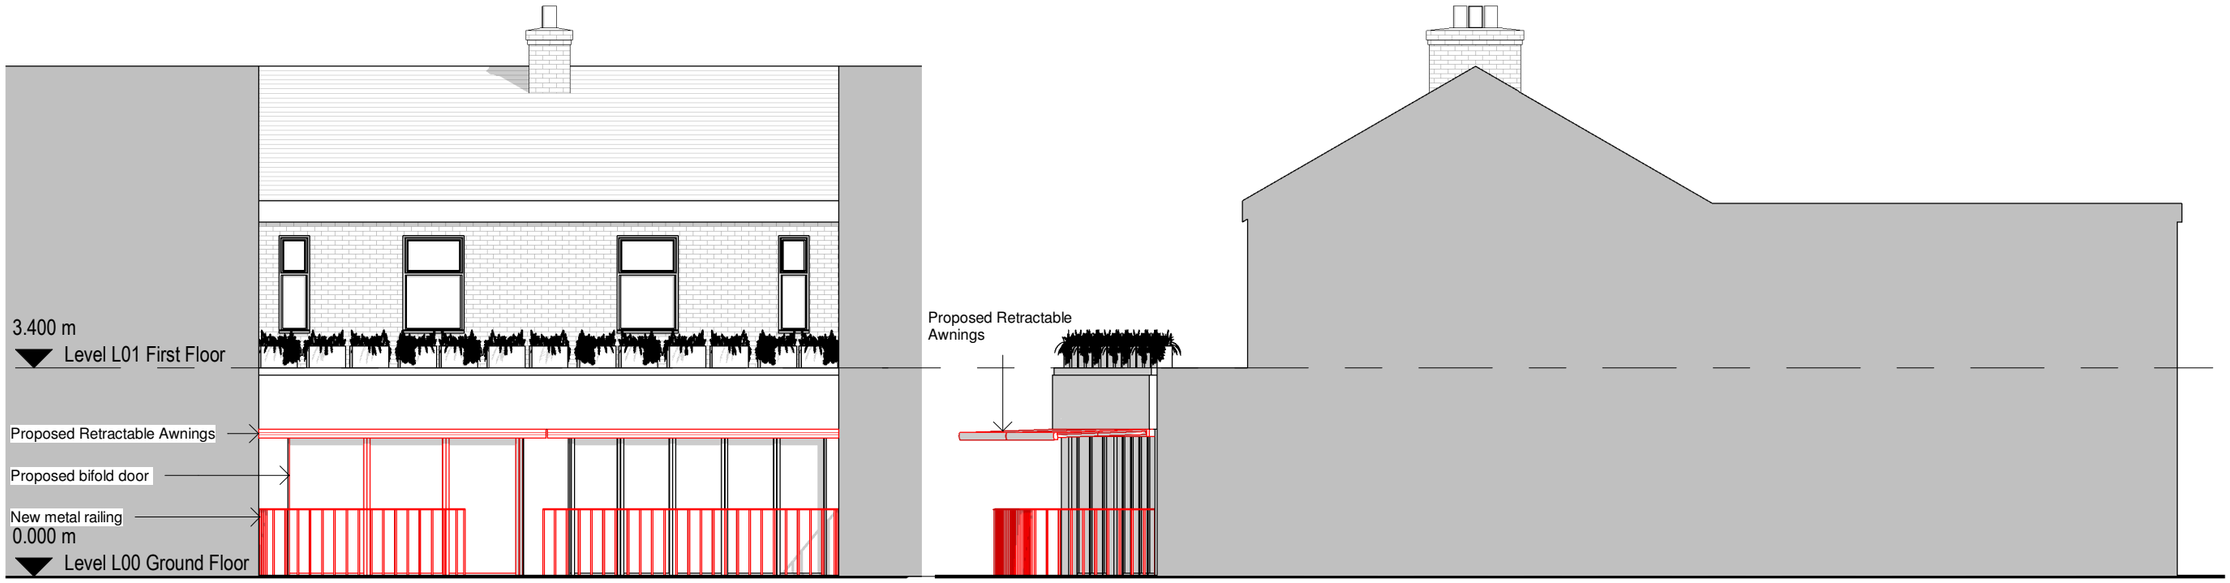


1 Proposed South Elevation

1 : 100

2 Proposed East Elevation

1 : 100

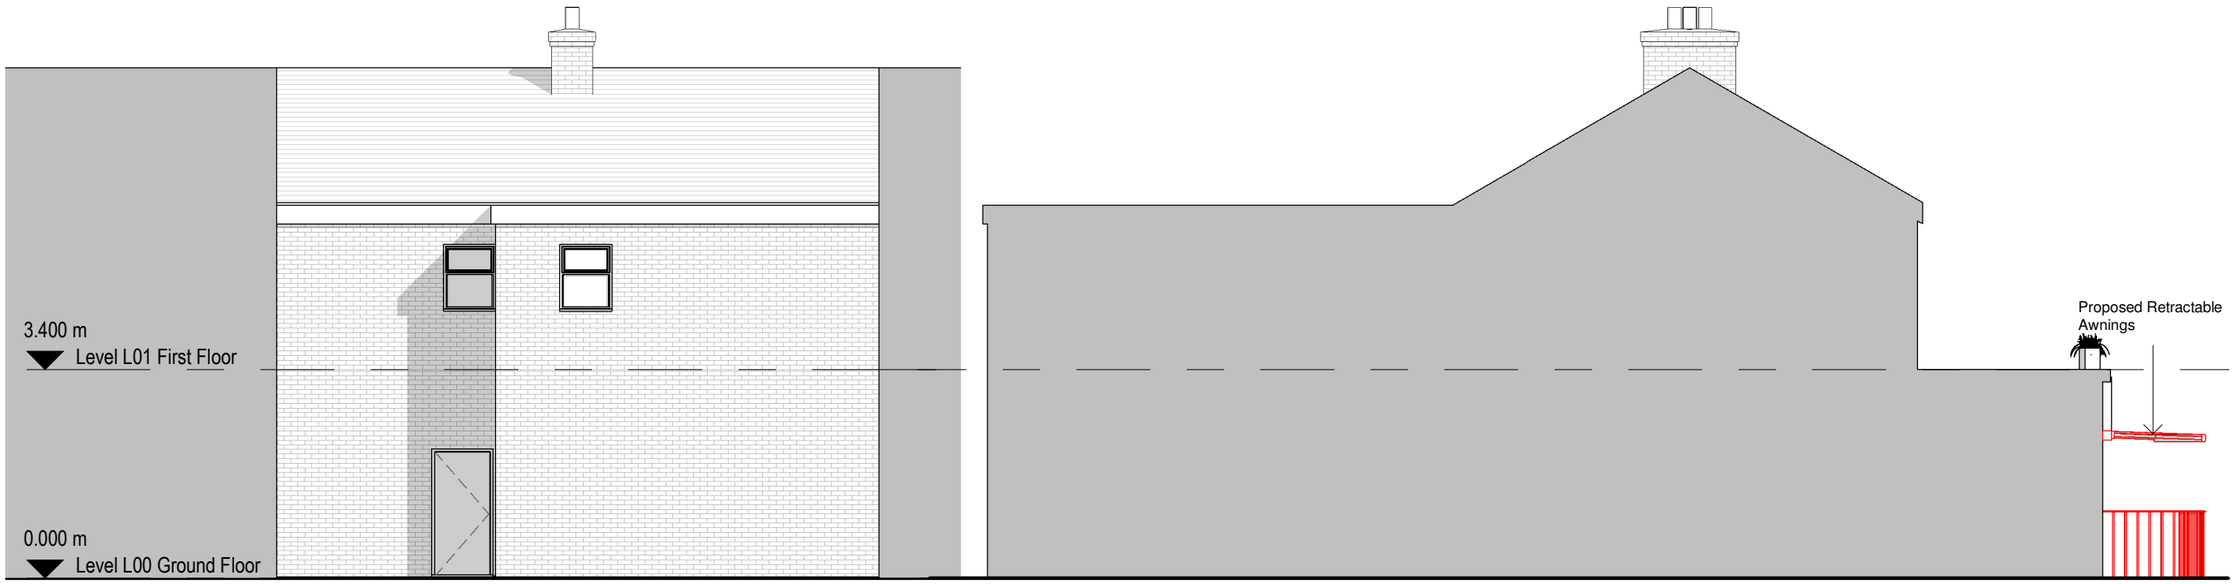

3 Proposed North Elevation

1 : 100

4 Proposed West Elevation

1 : 100

0 1 2 3 4m

1:100

createitstudios Architects

General Notes

The Architect shall have no responsibility for any use made of this document other than for that which it was prepared and issued.
All dimensions should be checked on site.
To be read in conjunction with all other Consultant's drawings.
The Architect to be immediately notified of any discrepancies.
Copyright on this drawing retained by the Architect.

No.	Date	Dwn	Chk	App	Revision or reason for issue
P4	21/08/26	AK		SH	Amended Canopy
P3	01/04/26	AK		SH	Amended Drawings
P2	16/03/26	AK		SH	Amended Drawings
P1	12/03/26	AK		SH	Initial Issue

Create It Studios Architects
3 Stevenson Square,
Manchester M1 1DN
info@createitstudios.co.uk

Client
Omid Poya

Project Title
194-196 Burton Road, West Didsbury, Manchester M20 1LH

Scale
1 : 100 @ A3

Drawing Title
Proposed Elevations

Drawing Number
A1648(02)AP003

Drawing Status
Preliminary

P4