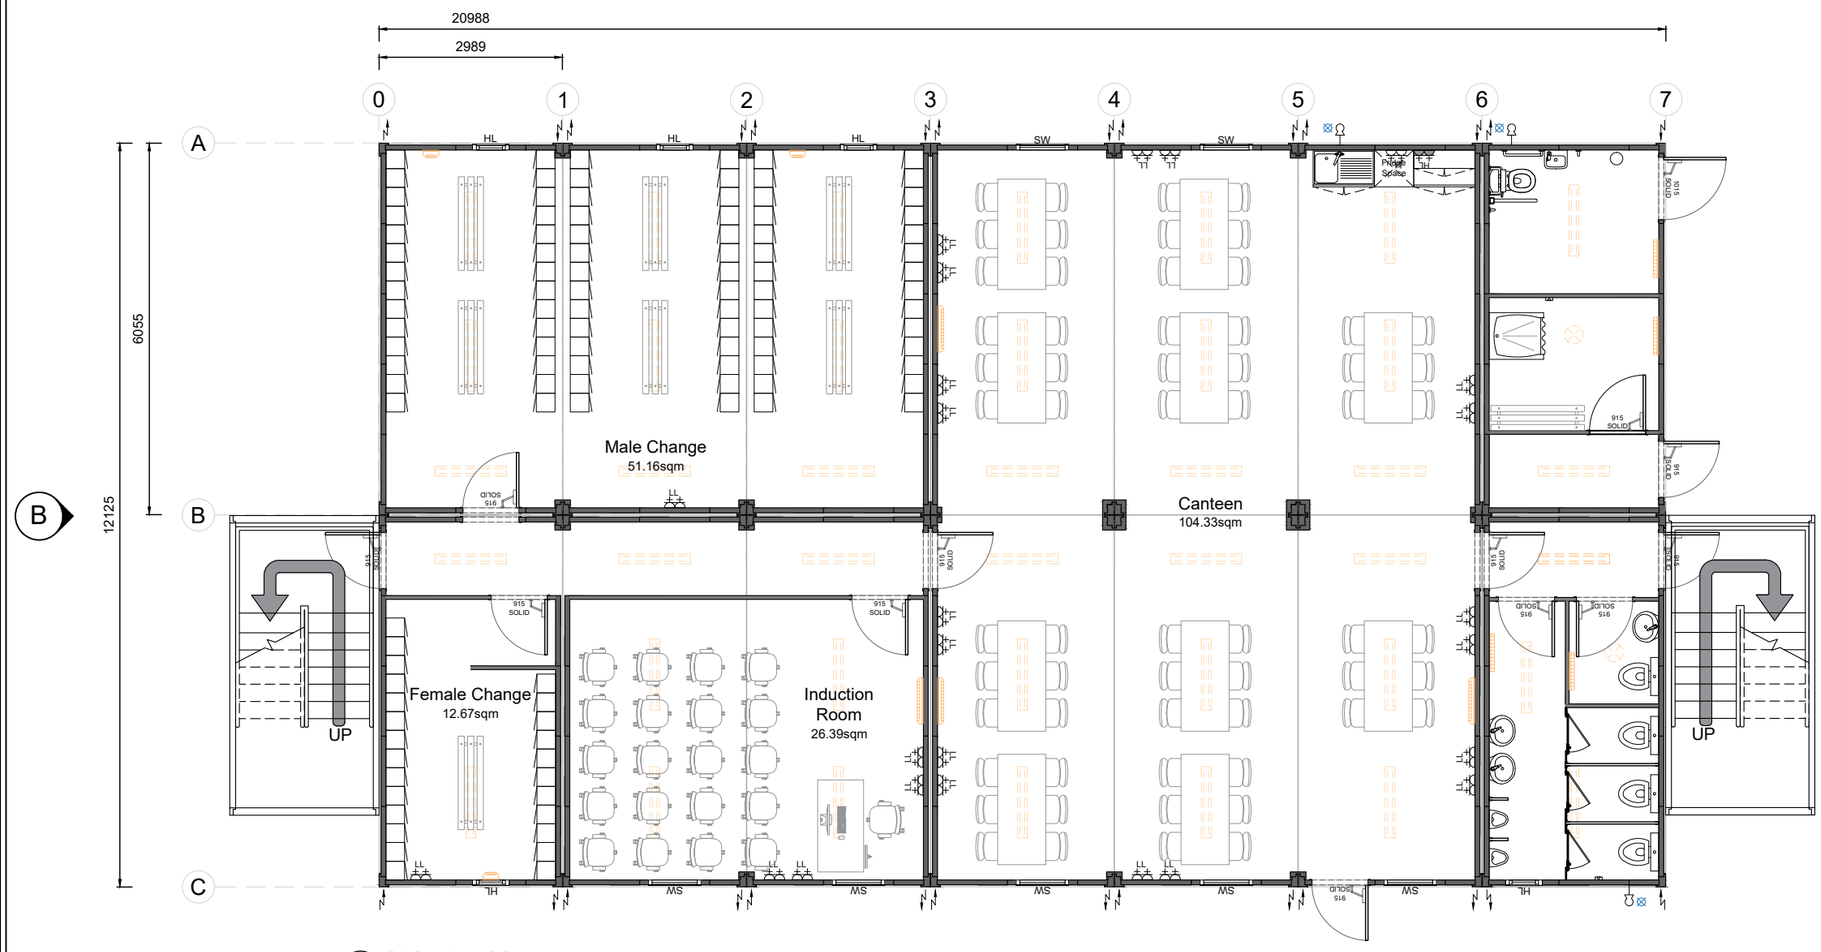


0 GROUND FLOOR

1:100

2m 0 2m 4m 6m 8m 10m

Pickerings®
Temporary Spaces for Expanding Places

This drawing is the property of Pickerings Hire and must not be copied, reproduced, or distributed in any form without prior written permission. Full terms and conditions are available at www.pickeringshire.co.uk/terms-and-conditions.

Please note that all units are Non Fire Certified unless stated otherwise. The Project/Client is responsible for ensuring the chosen product meets their health and safety requirements.

Signature	Date

KEY

- Standard Window (Tilt & Turn) — SW
- High Level Window — HL
- Fixed Window — FW
- Full Height Window — FH
- Wall Mounted Heater
- Down Flow Heater
- Tubular Heater
- High Level Socket — HL
- Floor Level Socket — LL
- Power Inlet/Outlet
- Hydro Boiler — HB
- Hand Dryer — HD
- Extractor Fan
- Water Inlet/Outlet

Rev.	By	Date	Description
-	-	-	-


Client Name
Caddick

Project
Moss Lane East

Project No.	Issue Date
115016	01.10.2026
Job Number: 01	Drawn By: KG
Unit Type: Prima 10	Requested By: TW

Drawing Name
Proposed Ground Floor Plan (A3)

Drawing Number
D-001

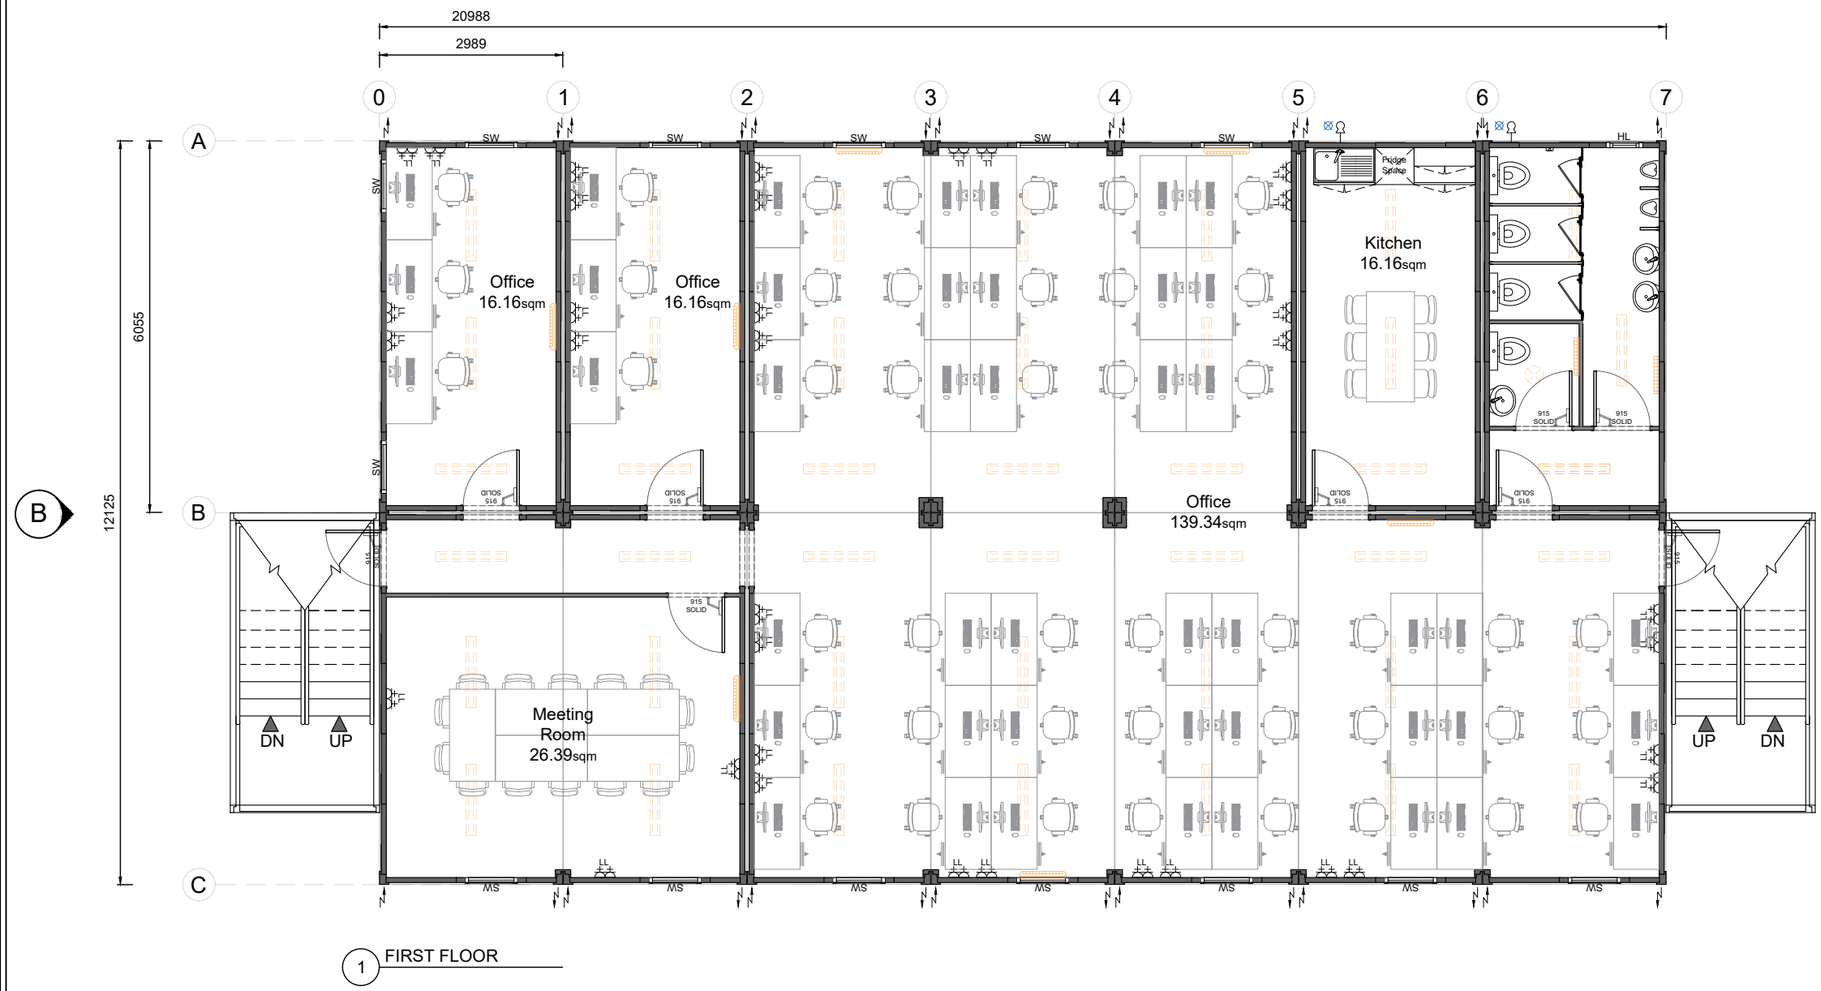

1 FIRST FLOOR

1:100

2m 0 2m 4m 6m 8m 10m

Pickerings
Temporary Spaces for Expanding Places

This drawing is the property of Pickerings Hire and must not be copied, reproduced, or distributed in any form without prior written permission. Full terms and conditions are available at www.pickeringshire.co.uk/terms-and-conditions.

Please note that all units are Non Fire Certified unless stated otherwise. The Project/Client is responsible for ensuring the chosen product meets their health and safety requirements.

Signature	Date

KEY

- Standard Window (Tilt & Turn) — SW
- High Level Window — HL
- Fixed Window — FW
- Full Height Window — FH
- Wall Mounted Heater
- Down Flow Heater
- Tubular Heater
- High Level Socket — HL
- Floor Level Socket — LL
- Power Inlet/Outlet
- Hydro Boiler — HB
- Hand Dryer — HD
- Extractor Fan — EF
- Water Inlet/Outlet

Rev.	By	Date	Description
-	-	-	-


Client Name
Caddick

Project
Moss Lane East

Project No.	Issue Date
115016	01.10.2026
Job Number: 01	Drawn By: KG
Unit Type: Prima 10	Requested By: TW

Drawing Name
Proposed First Floor Plan (A3)

Drawing Number
D-002

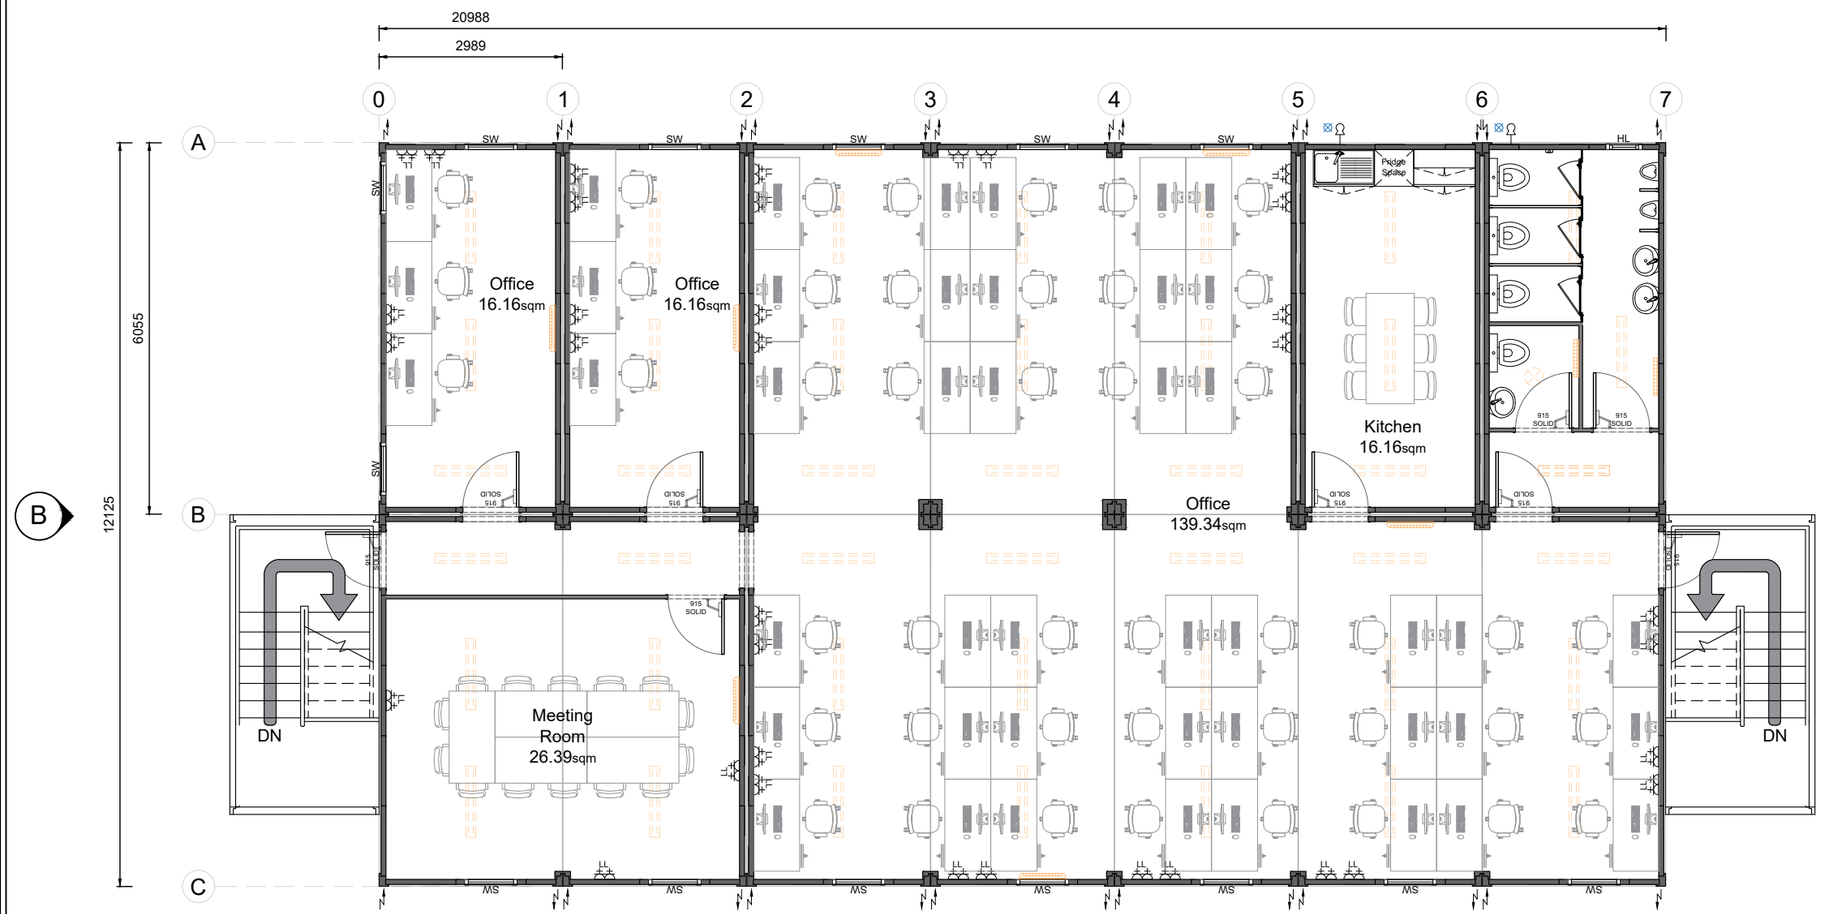

2 SECOND FLOOR

1:100

2m 0 2m 4m 6m 8m 10m

Pickerings
Temporary Spaces for Expanding Places

This drawing is the property of Pickerings Hire and must not be copied, reproduced, or distributed in any form without prior written permission. Full terms and conditions are available at www.pickeringshire.co.uk/terms-and-conditions.

Please note that all units are Non Fire Certified unless stated otherwise. The Project/Client is responsible for ensuring the chosen product meets their health and safety requirements.

Signature	Date

KEY

- Standard Window (Tilt & Turn) — SW
- High Level Window — HL
- Fixed Window — FW
- Full Height Window — FH
- Wall Mounted Heater
- Down Flow Heater
- Tubular Heater
- High Level Socket — HL
- Floor Level Socket — LL
- Power Inlet/Outlet
- Hydro Boiler — HB
- Hand Dryer — HD
- Extractor Fan
- Water Inlet/Outlet

Rev.	By	Date	Description
-	-	-	-


Client Name
Caddick

Project
Moss Lane East


Project No.	Issue Date
115016	01.10.2026
Job Number: 01	Drawn By: KG
Unit Type: Prima 10	Requested By: TW

Drawing Name
Proposed Second Floor Plan (A3)


Drawing Number
D-003

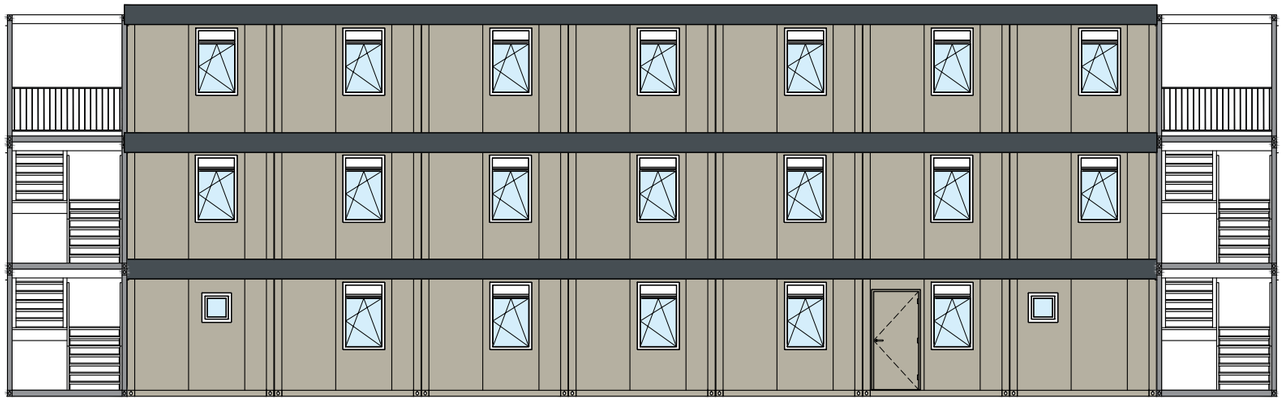


A ELEVATION

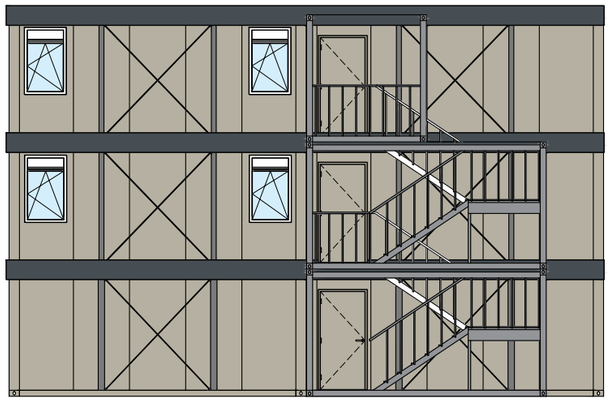

B ELEVATION

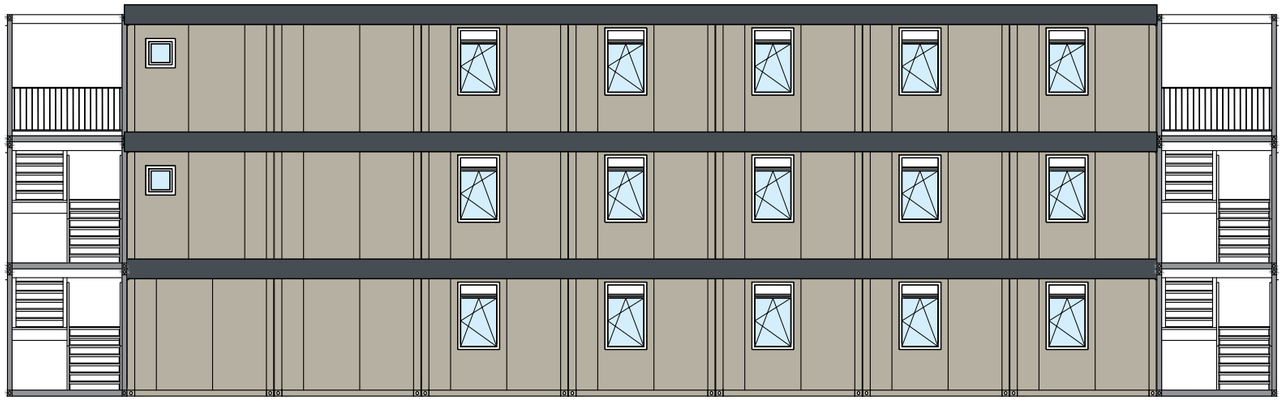

C ELEVATION

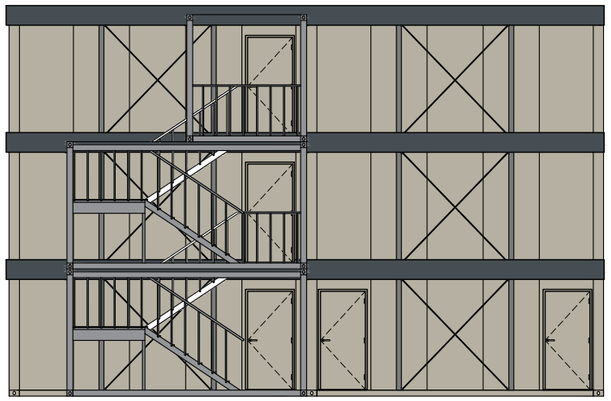

D ELEVATION

1:125

2m 0 2m 4m 6m 8m 10m 12m

Pickerings®
Temporary Spaces for Expanding Places

This drawing is the property of Pickerings Hire and must not be copied, reproduced, or distributed in any form without prior written permission. Full terms and conditions are available at www.pickeringshire.co.uk/terms-and-conditions.

Please note that all units are Non Fire Certified unless stated otherwise. The Project/Client is responsible for ensuring the chosen product meets their health and safety requirements.

Signature	Date

Rev.	By	Date	Description
-	-	-	-


Client Name
Caddick

Project
Moss Lane East

Project No.	Issue Date
115016	01.10.2026
Job Number	Drawn By
01	KG
Unit Type	Requested By
Prima 10	TW

Drawing Name
Proposed Elevations (A3)

Drawing Number
D-004

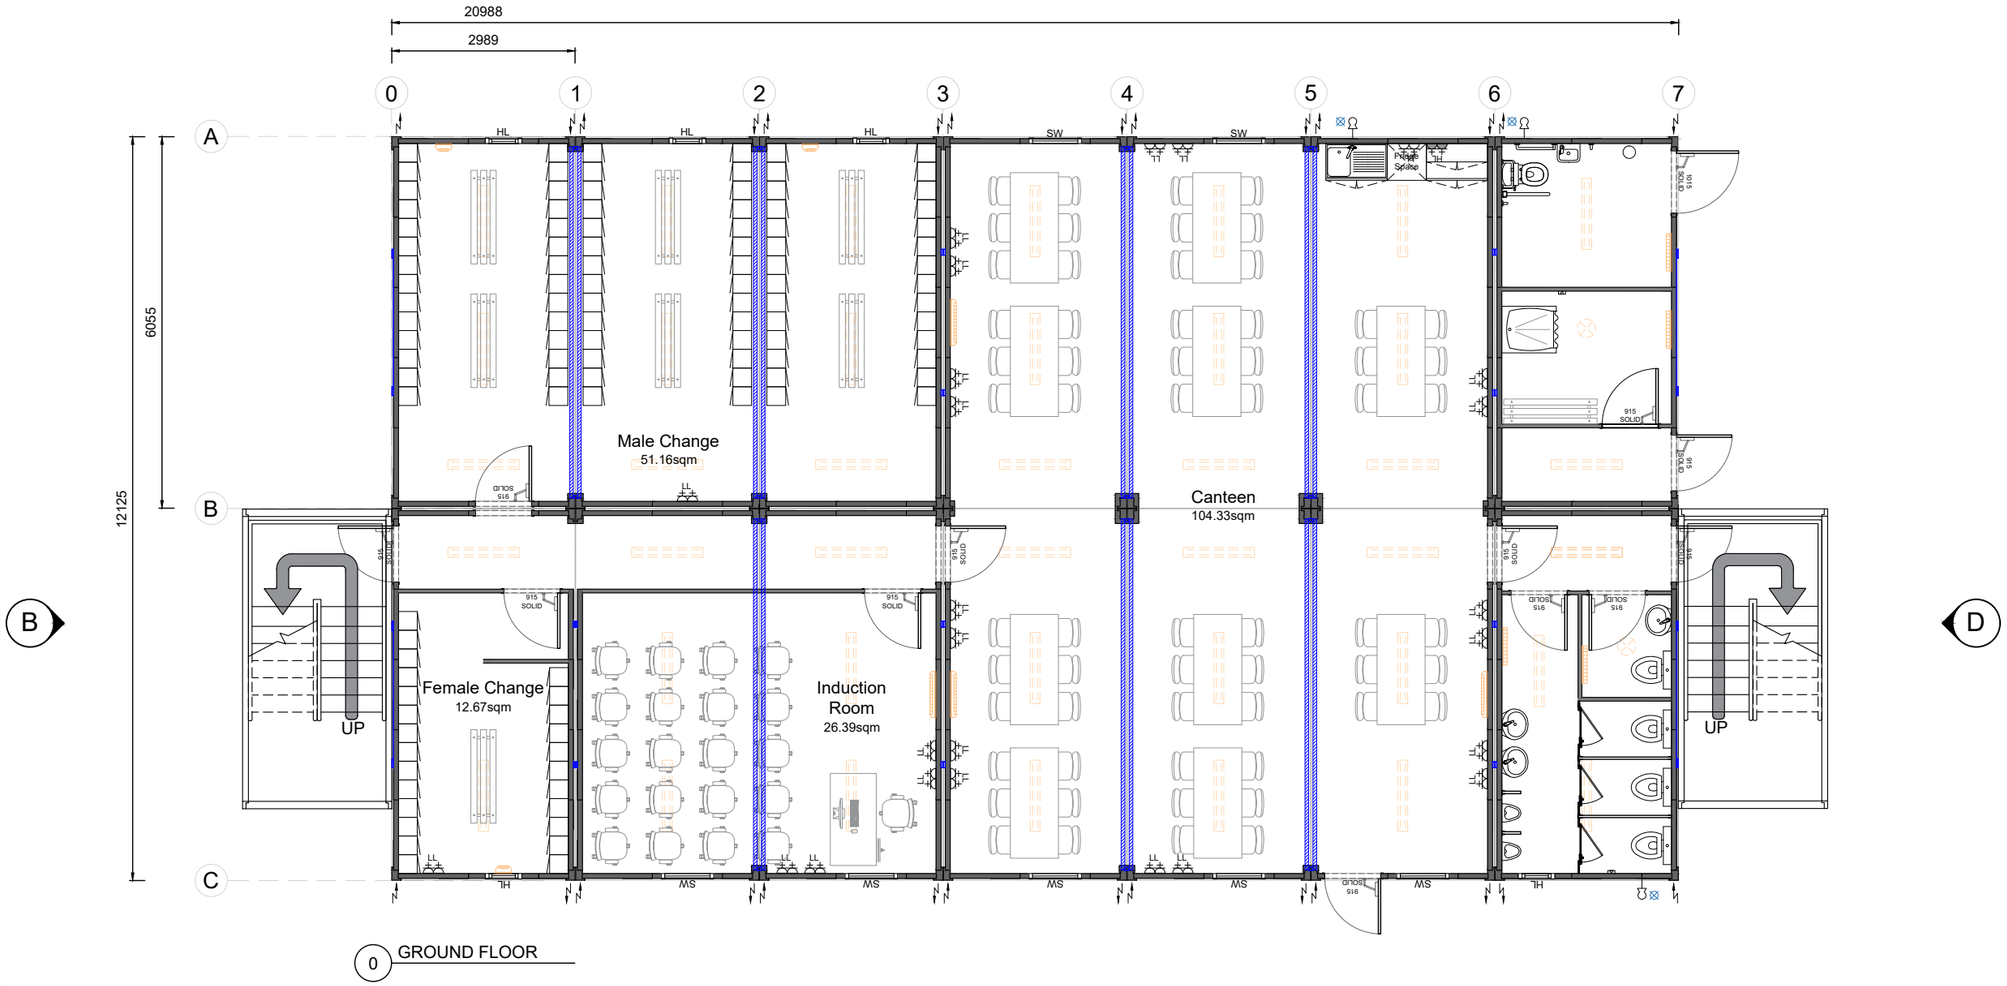

0 GROUND FLOOR

Bracing Required - Ground Floor (In Blue)

Description	Qty.
External/Internal Vertical Wall Reinforcement 100x30	20
External/Internal Vertical Wall Reinforcement 150x30	-
External Wall Reinforcement 100x30 with X Beam	-
External Wall Reinforcement 150x30 with X Beam	4
Internal Main Column Reinforcement	14
Internal Ceiling Beam Reinforcement	14

1:100

2m 0 2m 4m 6m 8m 10m

Pickerings
Temporary Spaces for Expanding Places

This drawing is the property of Pickerings Hire and must not be copied, reproduced, or distributed in any form without prior written permission. Full terms and conditions are available at www.pickeringshire.co.uk/terms-and-conditions.

Please note that all units are Non Fire Certified unless stated otherwise. The Project/Client is responsible for ensuring the chosen product meets their health and safety requirements.

Signature | Date

KEY

- Standard Window (Tilt & Turn) — SW
- High Level Window — HL
- Fixed Window — FW
- Full Height Window — FH
- Wall Mounted Heater
- Down Flow Heater
- Tubular Heater
- High Level Socket — HL
- Floor Level Socket — LL
- Power Inlet/Outlet
- Hydro Boiler — HB
- Hand Dryer — HD
- Extractor Fan
- Water Inlet/Outlet

Rev.	By	Date	Description
-	-	-	-


Client Name: Caddick

Project: Moss Lane East

Project No.	Issue Date
115016	01.10.2026
Job Number: 01	Drawn By: KG
Unit Type: Prima 10	Requested By: TW

Drawing Name: Strutural Reinforcements - Ground Floor (A3)

Drawing Number: D-005

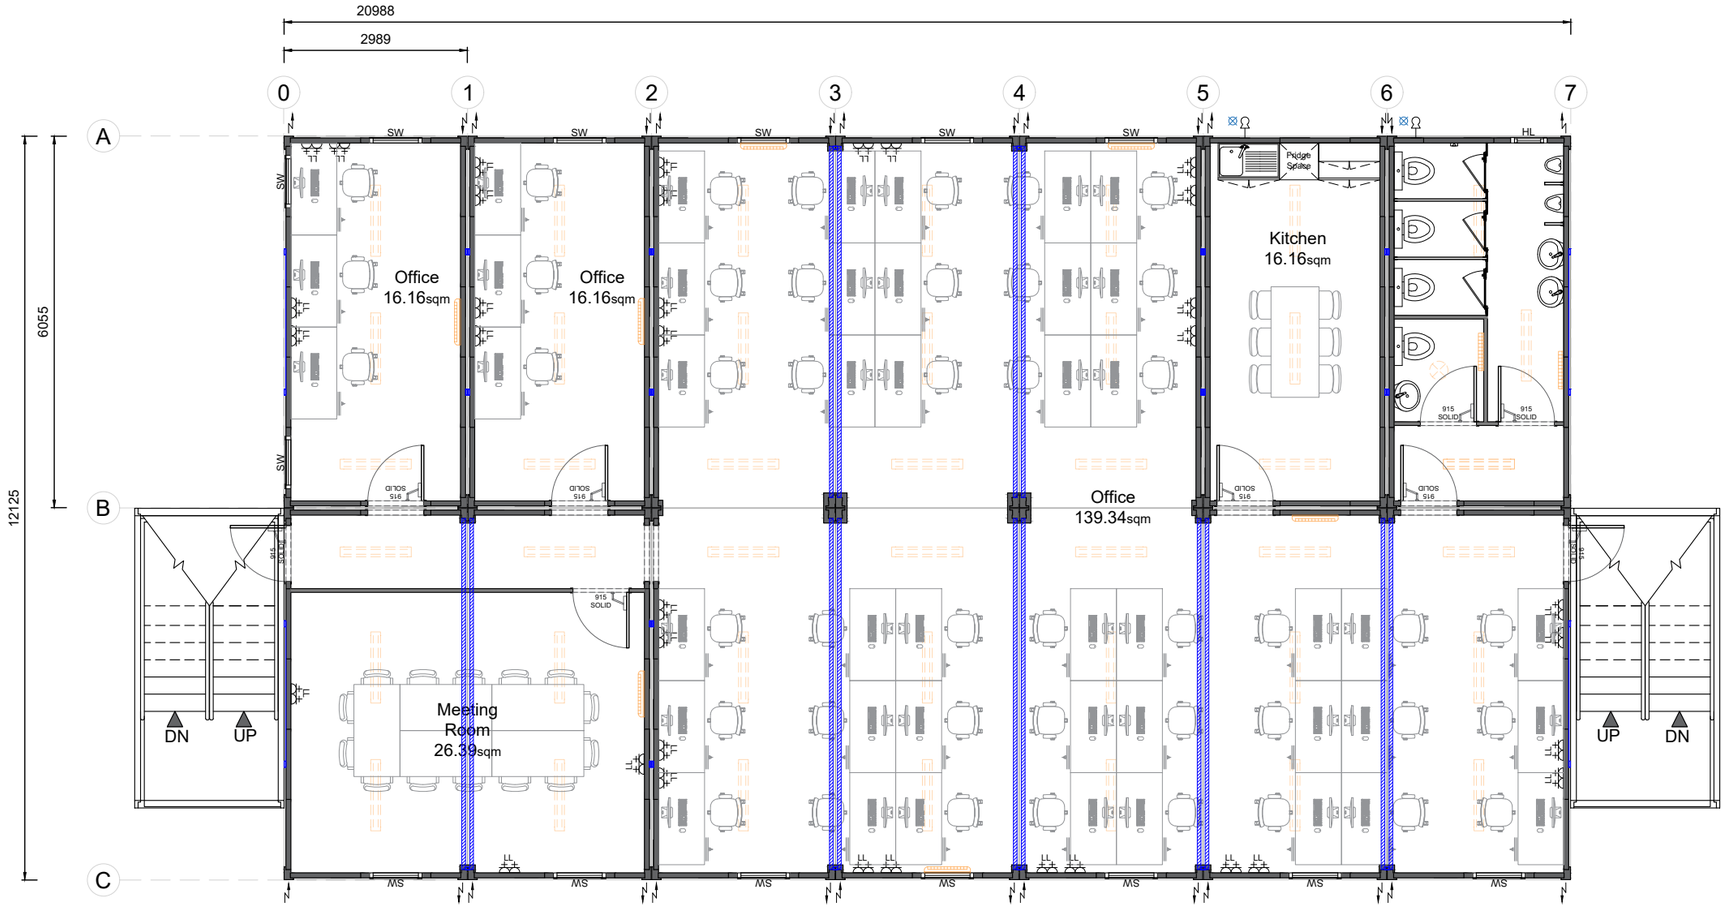

1 FIRST FLOOR

Bracing Required - Ground Floor (In Blue)

Description	Qty.
External/Internal Vertical Wall Reinforcement 100x30	20
External/Internal Vertical Wall Reinforcement 150x30	-
External Wall Reinforcement 100x30 with X Beam	4
External Wall Reinforcement 150x30 with X Beam	-
Internal Main Column Reinforcement	7
Internal Ceiling Beam Reinforcement	14

1:100

2m 0 2m 4m 6m 8m 10m

Pickerings
Temporary Spaces for Expanding Places

This drawing is the property of Pickerings Hire and must not be copied, reproduced, or distributed in any form without prior written permission. Full terms and conditions are available at www.pickeringshire.co.uk/terms-and-conditions.

Please note that all units are Non Fire Certified unless stated otherwise. The Project/Client is responsible for ensuring the chosen product meets their health and safety requirements.

Signature | Date

KEY

- Standard Window (Tilt & Turn) — SW
- High Level Window — HL
- Fixed Window — FW
- Full Height Window — FH
- Wall Mounted Heater
- Down Flow Heater
- Tubular Heater
- High Level Socket — HL
- Floor Level Socket — LL
- Power Inlet/Outlet
- Hydro Boiler — HB
- Hand Dryer — HD
- Extractor Fan
- Water Inlet/Outlet

Rev.	By	Date	Description
-	-	-	-


Client Name: Caddick

Project: Moss Lane East

Project No.	Issue Date
115016	01.10.2026
Job Number: 01	Drawn By: KG
Unit Type: Prima 10	Requested By: TW

Drawing Name: Strutural Reinforcements - First Floor (A3)

Drawing Number: D-006

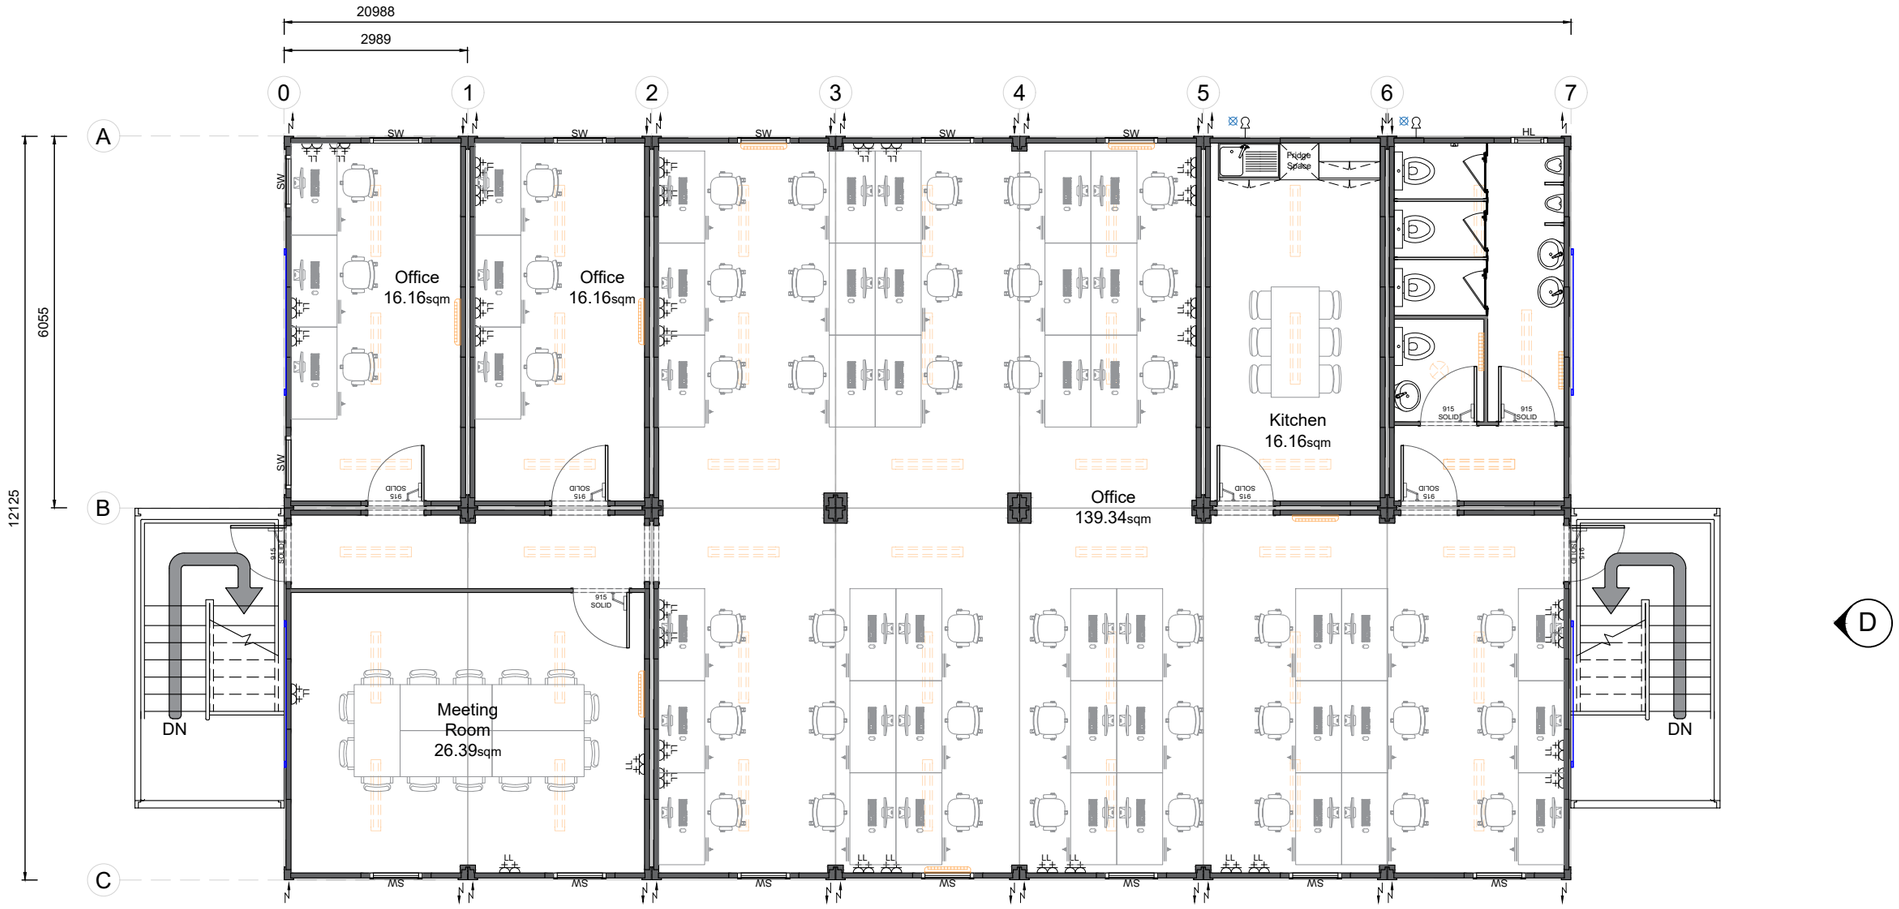

2 SECOND FLOOR

Bracing Required - Ground Floor (In Blue)

Description	Qty.
External/Internal Vertical Wall Reinforcement 100x30	-
External/Internal Vertical Wall Reinforcement 150x30	-
External Wall Reinforcement 100x30 with X Beam	4
External Wall Reinforcement 150x30 with X Beam	-
Internal Main Column Reinforcement	-
Internal Ceiling Beam Reinforcement	-

1:100

2m 0 2m 4m 6m 8m 10m

Pickerings
Temporary Spaces for Expanding Places

This drawing is the property of Pickerings Hire and must not be copied, reproduced, or distributed in any form without prior written permission. Full terms and conditions are available at www.pickeringshire.co.uk/terms-and-conditions.

Please note that all units are Non Fire Certified unless stated otherwise. The Project/Client is responsible for ensuring the chosen product meets their health and safety requirements.

Signature | Date

KEY

- Standard Window (Tilt & Turn) SW
- High Level Window HL
- Fixed Window FW
- Full Height Window FH
- Wall Mounted Heater
- Down Flow Heater
- Tubular Heater
- High Level Socket HL
- Floor Level Socket LL
- Power Inlet/Outlet
- Hydro Boiler HB
- Hand Dryer HD
- Extractor Fan
- Water Inlet/Outlet

Rev.	By	Date	Description
-	-	-	-

Client Name: Caddick

Project: Moss Lane East

Project No.	Issue Date
115016	01.10.2026
Job Number: 01	Drawn By: KG
Unit Type: Prima 10	Requested By: TW

Drawing Name: Strutural Reinforcements - Second Floor (A3)

Drawing Number: D-007