
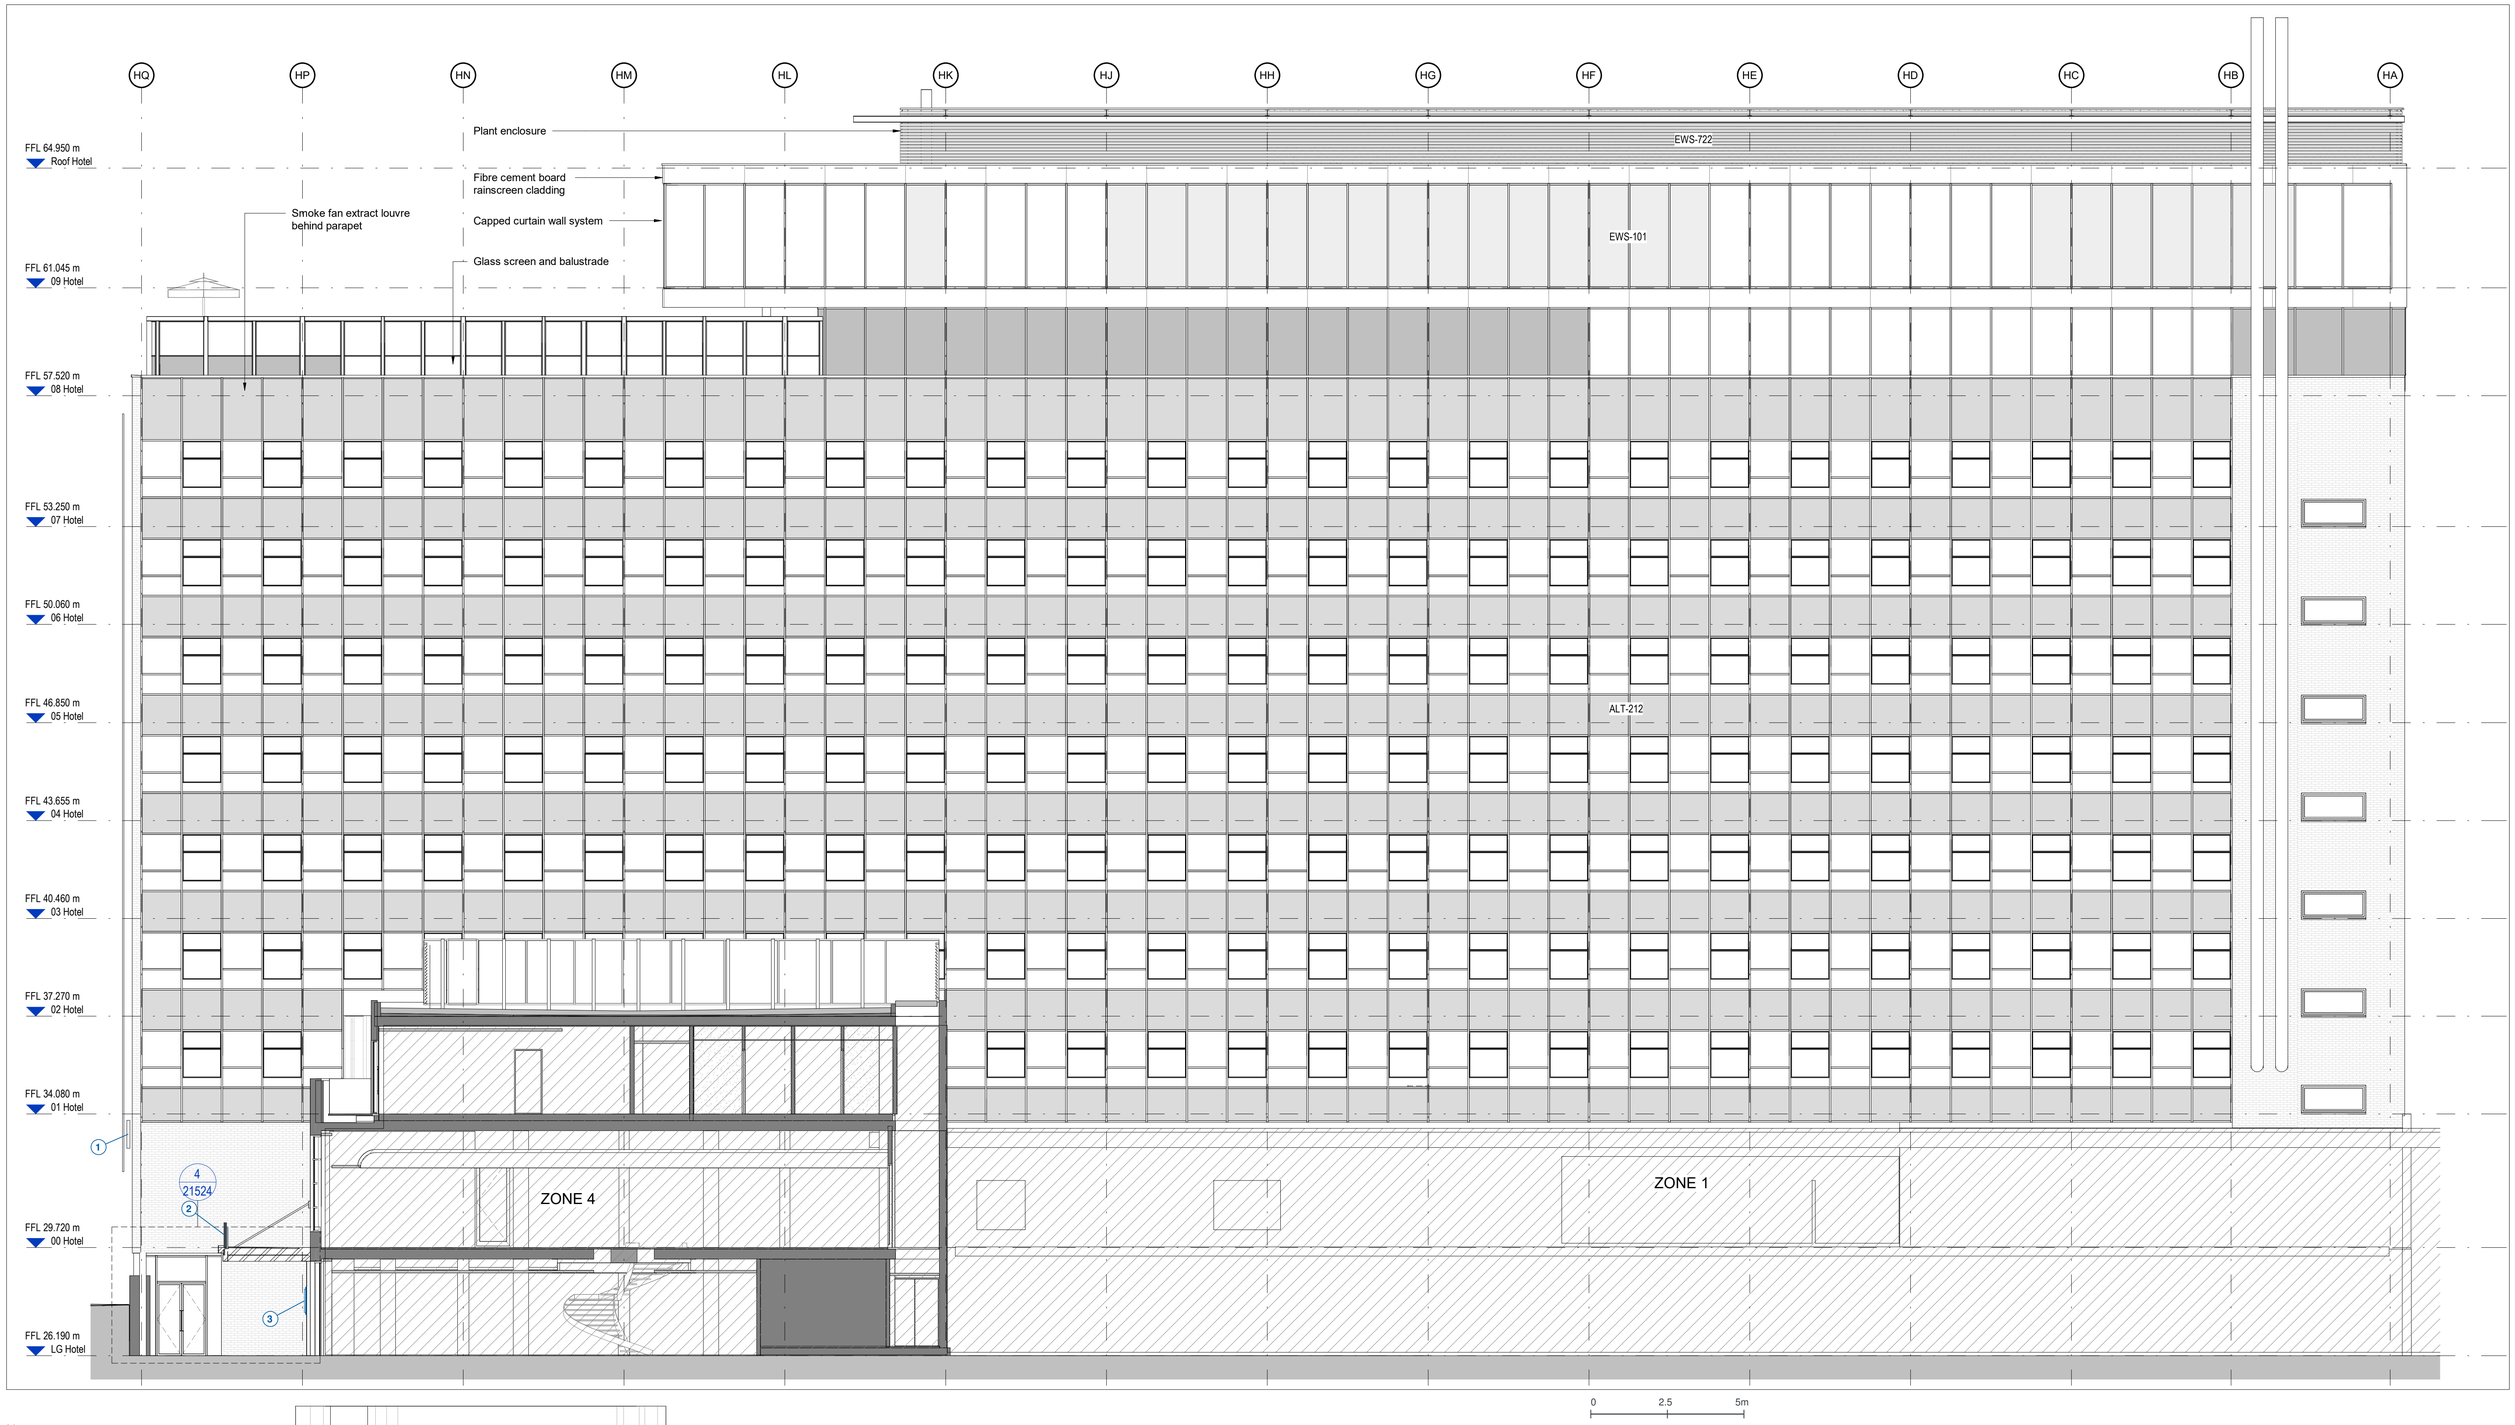


Notes

Do not scale from this drawing.

All dimensions are to be checked prior to construction and any discrepancies are to be identified to the Architect.

Copyright reserved.

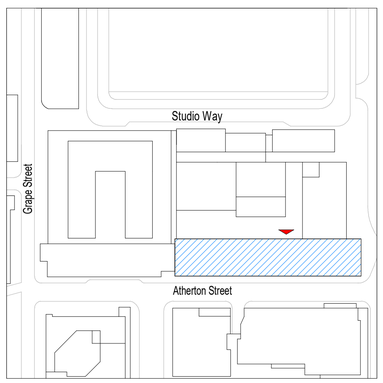

STUDIO IV SIGNAGE APPLICATION - SIGNAGE OVERLAY S02

06 OCTOBER 2026 | Scale 1:100 at A1 | Print at 100% / actual size

1 EXISTING TYPE 04A - WEST LOGO
912 H x 876 W x 100 D. Dotted outline for context only; sign is not visible in this section.

2 EXISTING TYPE 04 - CANOPY SIGN ASSEMBLY
MOLLIE'S: 6000 wide, 799 high. Lower fascia lettering: 172 high. Profile shown above / at canopy.

3 PROPOSED STUDIO IV SIGN
1100 W x 900 H. Shown seated against the outer cladding-fin line below the white security camera, with no additional stand-off in this section.

Signs projected into the section/elevation for context. Widths run out of the section plane.

Sources: Ascot 11700 P04 pp.10-14; Ascot 11700.1 P02 pp.2-3; client-confirmed contextual positions, 06 October 2026.

B	06/04/23	Uodated and issued to FE	GL
A	21/08/20	Issued for information	GL

Revisions

3DReid
www.3DReid.com
Architecture Interiors Masterplanning

Status
Information

Client
ARJ

Project
OGS
Z4 & Z5

Title
Zone 5 - West Elevation - Proposed

Scale	Size	Date	Drawn	Checked
1 : 100	A1	10/12/18	AT	NS

Drawing No. Rev.
190242-3DR-Z5-SE-DR-20551 B