

NOTES


PROPOSED GROUND FLOOR PLAN

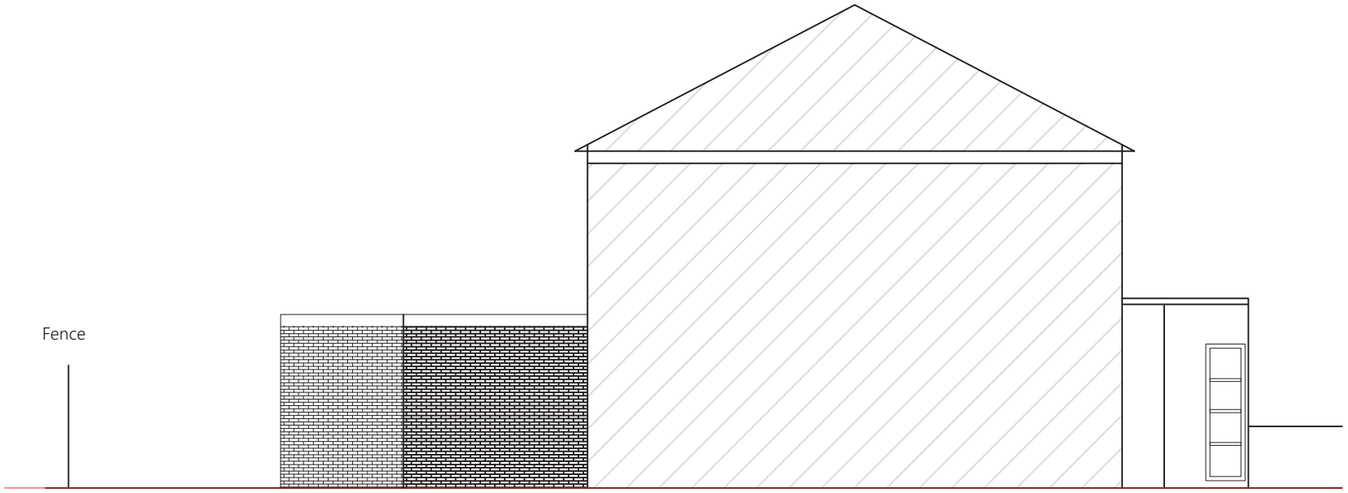

PROPOSED SIDE ELEVATION

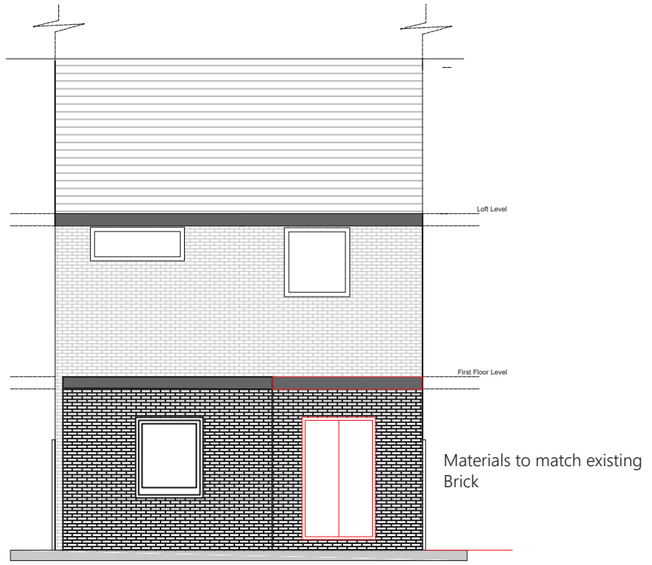

PROPOSED REAR ELEVATION

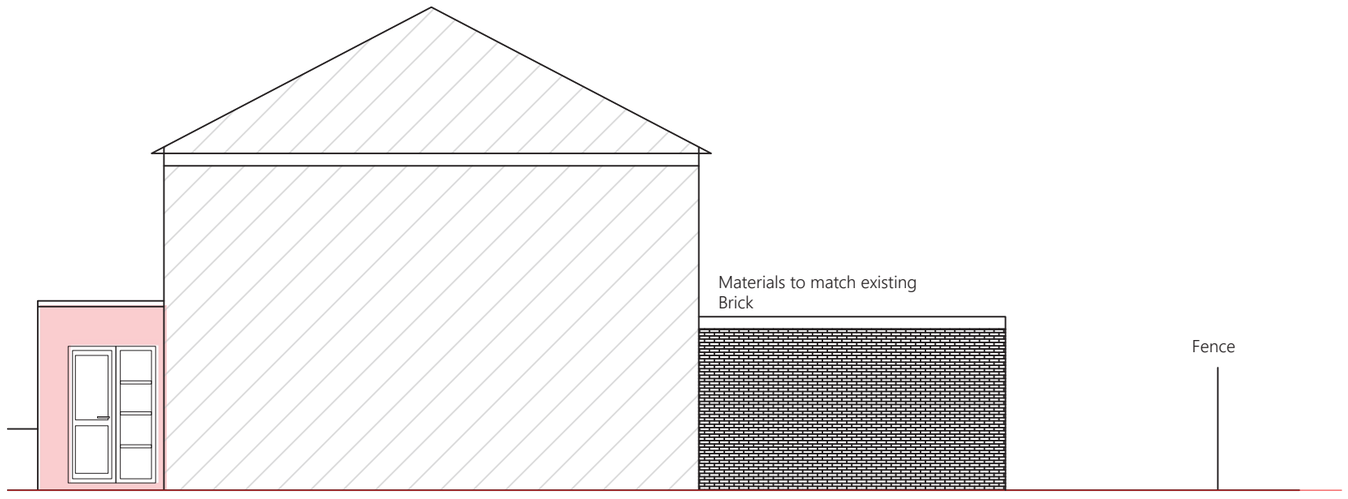

PROPOSED SIDE ELEVATION
(From 107 Plymouth Grove)

0 5 10

PART TWO-STOREY AND SINGLE STOREY REAR EXTENSION

REV	DESCRIPTION	DATE

SITE: 105 Plymouth Grove, Manchester M13 9HX

DRAWING TITLE: Proposed Elevations

DRAWN BY:	SCALE: 1:100	DATE: 10-05-26

DRAWING NO: