

NOTES

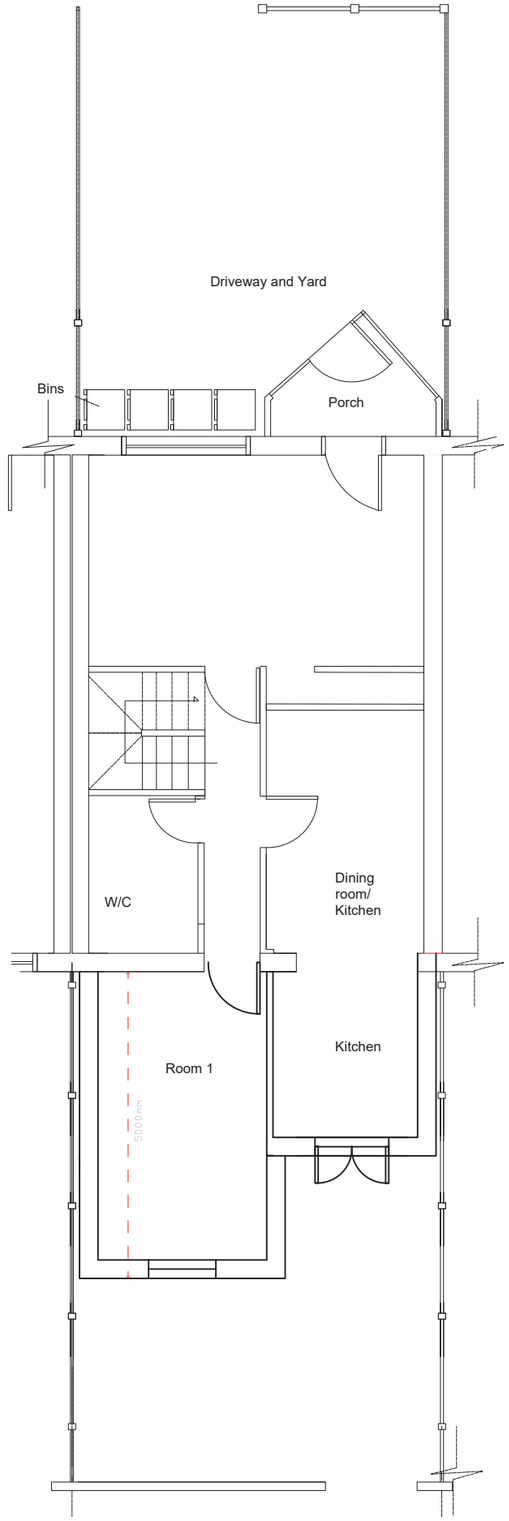

PROPOSED GROUND FLOOR PLAN

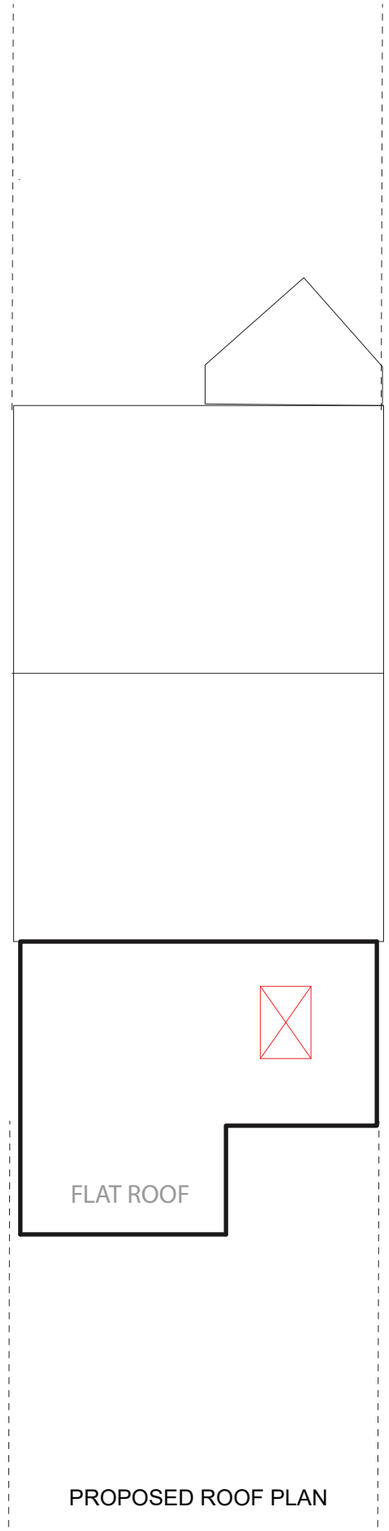

PROPOSED ROOF PLAN

0 5 10

PART TWO-STOREY AND SINGLE STOREY REAR EXTENSION

REV	DESCRIPTION	DATE

SITE: 105 Plymouth Grove, Manchester M13 9HX

DRAWING TITLE: PROPOSED FLOOR PLANS

DRAWN BY:	SCALE: 1:100	DATE:

DRAWING NO: