
THIS DRAWING IS COPYRIGHT OF HYBRID EXTENSION LTD AND MUST NOT BE REPRODUCED IN WHOLE OR PART WITHOUT WRITTEN PERMISSION

Rev.	Date	Description	App'd


ALL DIMENSIONS TO BE CHECKED ON SITE PRIOR TO CONSTRUCTION AND MANUFACTURE, AND ANY DISCREPANCIES TO BE REPORTED TO CONTRACT ADMINISTRATOR

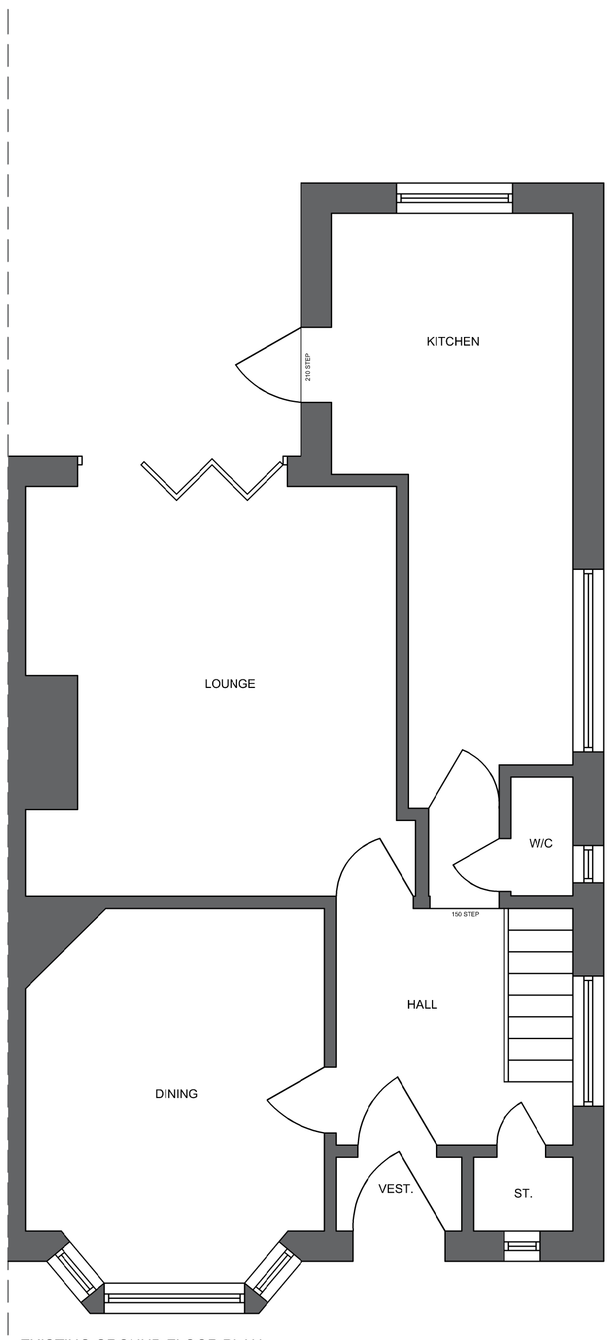

EXISTING GROUND FLOOR PLAN
SCALE - 1:50

SCALE BAR - METRES

0 1 2 3 4 5

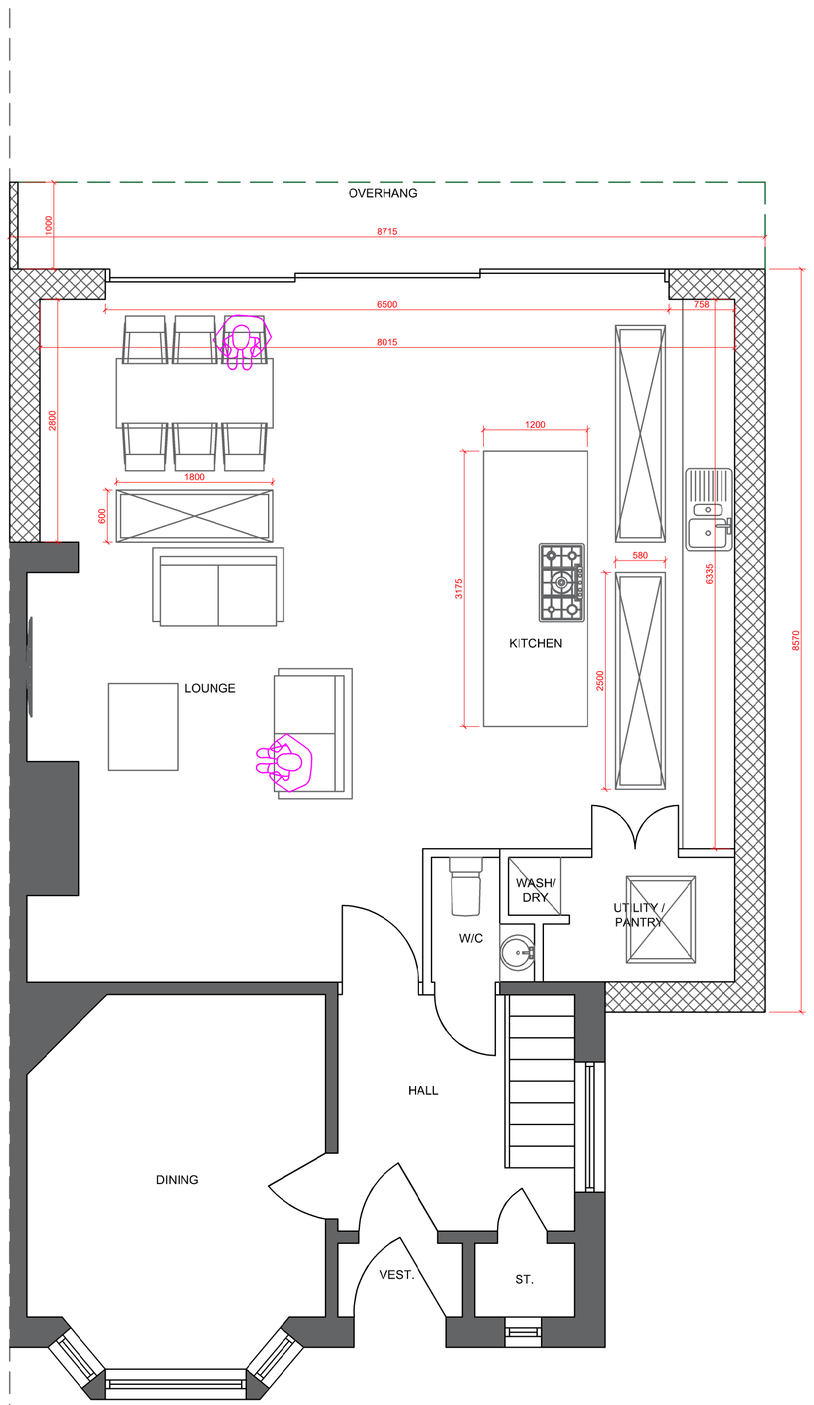

PROPOSED GROUND FLOOR PLAN
SCALE - 1:50

SCALE BAR - METRES

0 1 2 3 4 5

WARRANT
NOT FOR CONSTRUCTION

HEX
HYBRID EXTENSIONS

UNIT 15, M15 ROSEMOUNT BUSINESS PARK
143 CHARLES STREET
GLASGOW
G21 2QA

Tel: 0800 999 1666
E-mail: sales@hex.builders
Web: hex.builers

Drawn By	Checked By	
AM	AM	
Drawing Sheet Size	Scale	Date
A1	AS SHOWN	09.07.2026

Project Title
PROPOSED SINGLE & DOUBLE STOREY EXTENSION & ATTIC CONVERSION AT 10 SOUTH MEADE, MANCHESTER, M21 8EB

Drawing Title
EXISTING & PROPOSED GROUND FLOOR PLANS

Project Number
KENYON

Drawing Number	Revision
BW_01	-