




3 SIDE ELEVATION
1 : 50

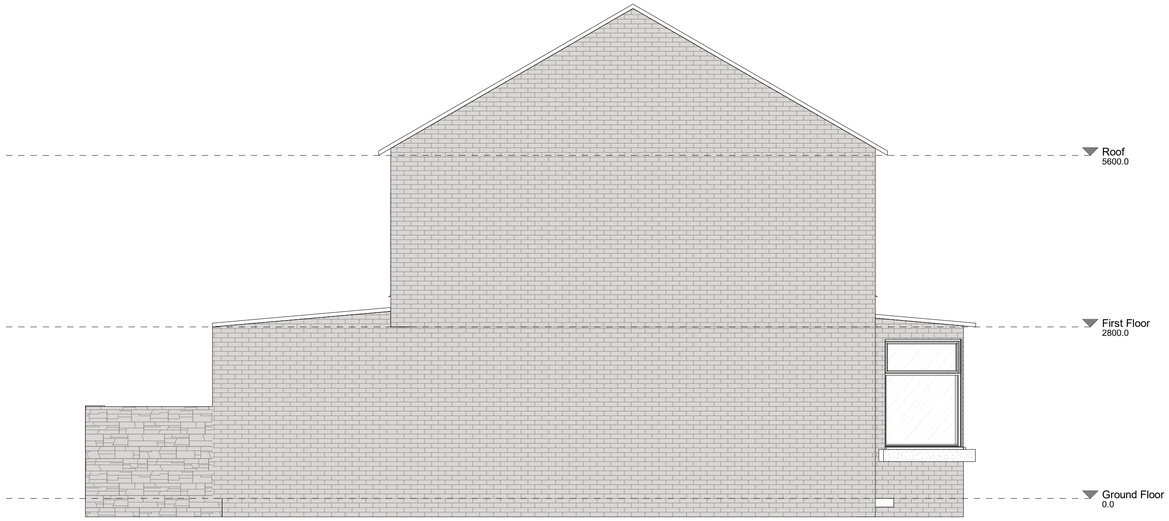

2 REAR ELEVATION
1 : 50

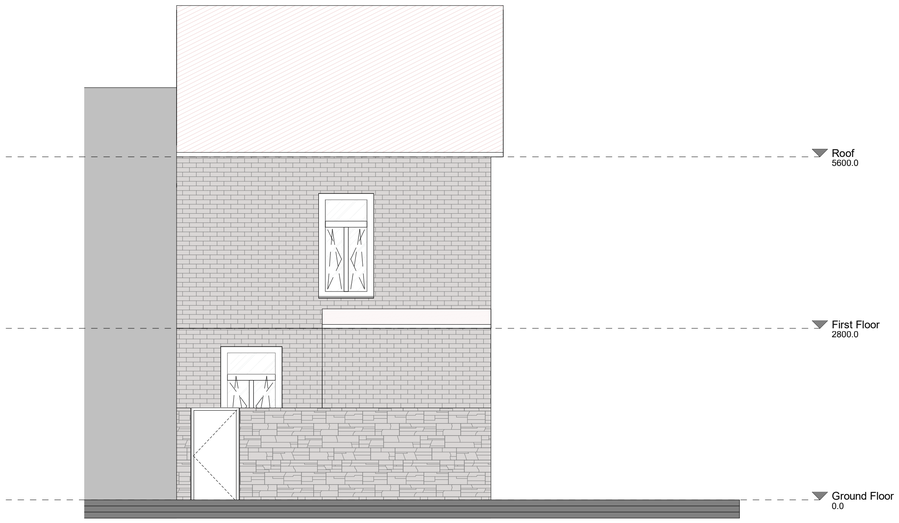

1 FRONT ELEVATION
1 : 50

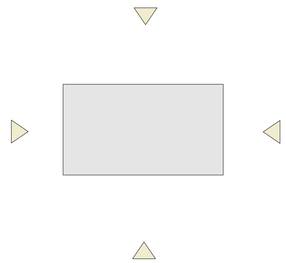

SCALE 1 : 50
0 1m 2m 3m

MUSE Architects
8 Clibran Street, Manchester, M8 0RD

PROJECT:
EXISTING Elevations

DRAWING TITLE:

DRAWING STATUS: Planning

DRAWN: SH | CHECKED: MM

APPROVED: MM | DATE: 15/06/26

1:50 SCALE: | 111_3 DRAWING NUMBER: | B REV:

(A1)