

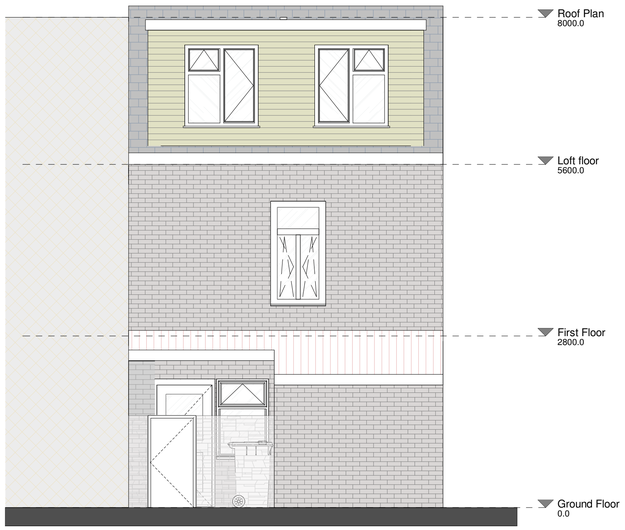



1 Rear Elevation
1 : 50

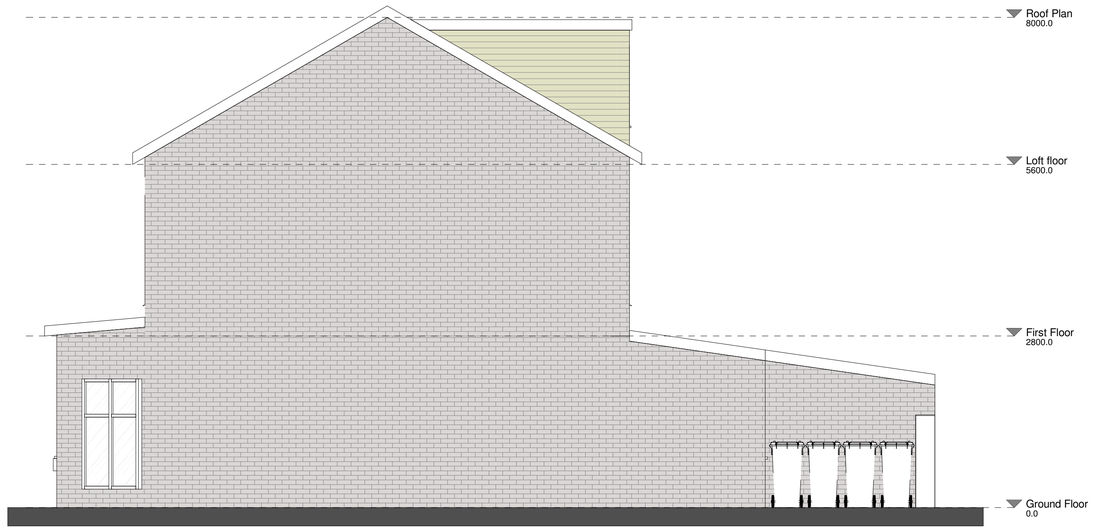


2 Elevation Side 01
1 : 50

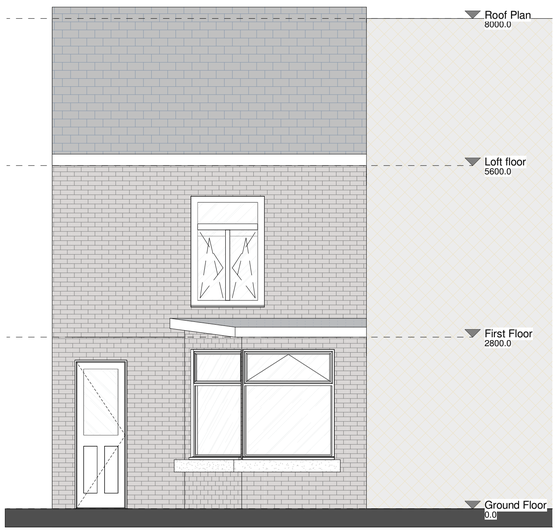

3 Front Elevation
1 : 50

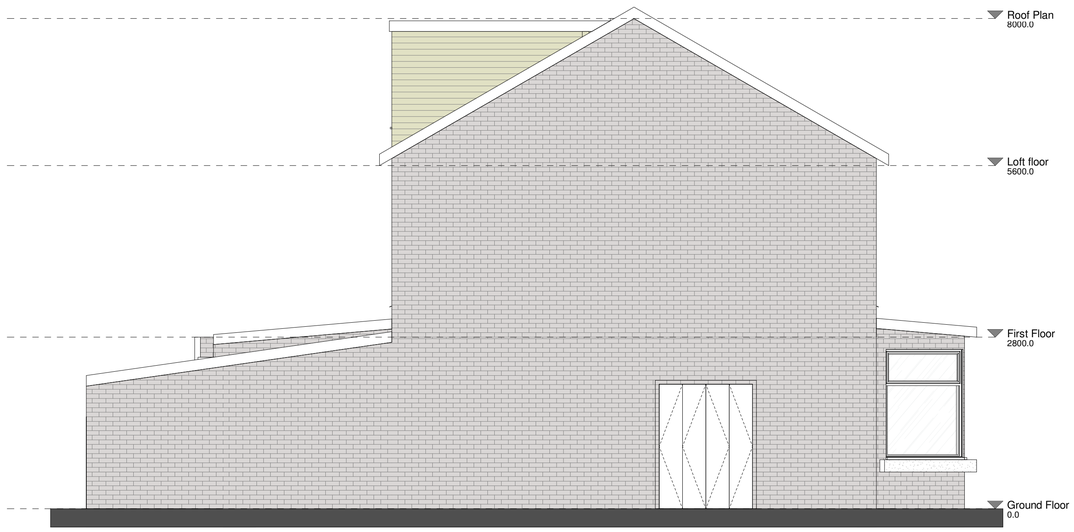

4 Elevation Side 02
1 : 50

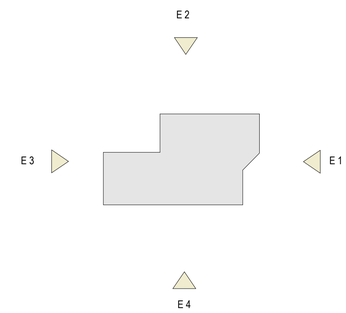

SCALE 1 : 50
0 1m 2m 3m

MUSE Architects
8 Clibran Street, Manchester, M8 0RD

PROJECT:
Proposed Elevations

DRAWING TITLE:

DRAWING STATUS: Planning

DRAWN: SH | CHECKED: MM

APPROVED: MM | DATE: 15/06/26

1:50 SCALE | 111_2 DRAWING NUMBER: | REV:

(A1)