




1 PROPOSED GROUND FLOOR
1 : 50

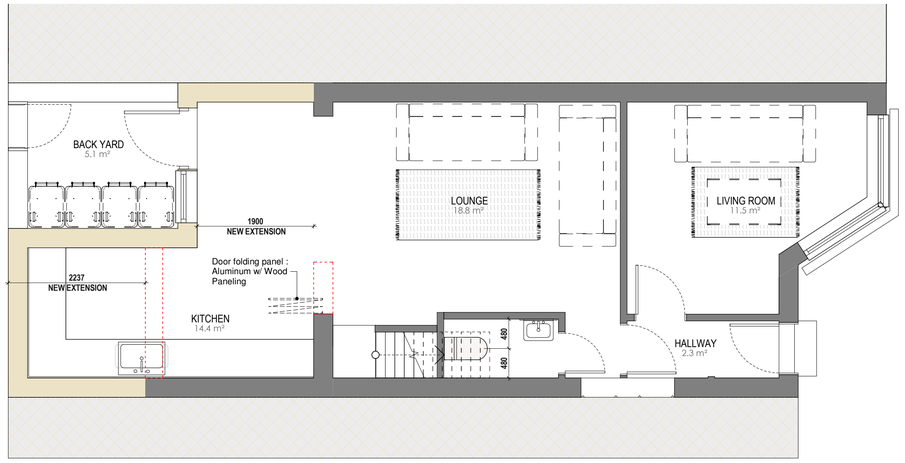

2 PROPOSED FIRST FLOOR
1 : 50

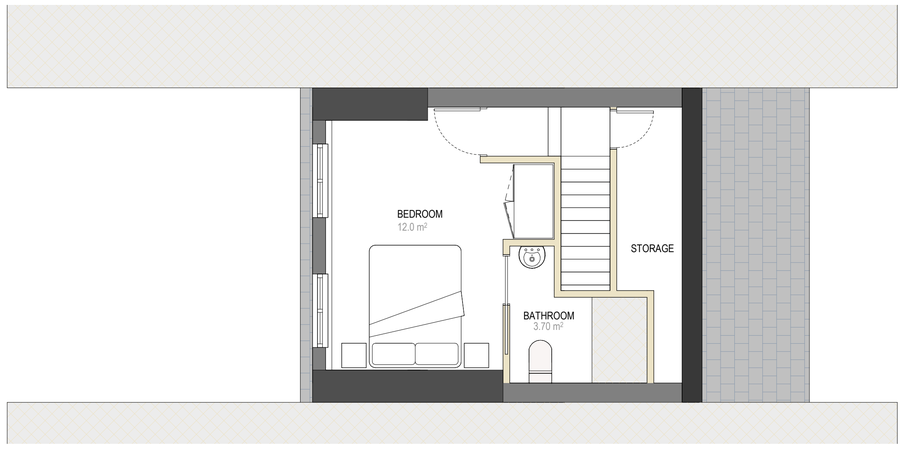

3 PROPOSED LOFT FLOOR
1 : 50

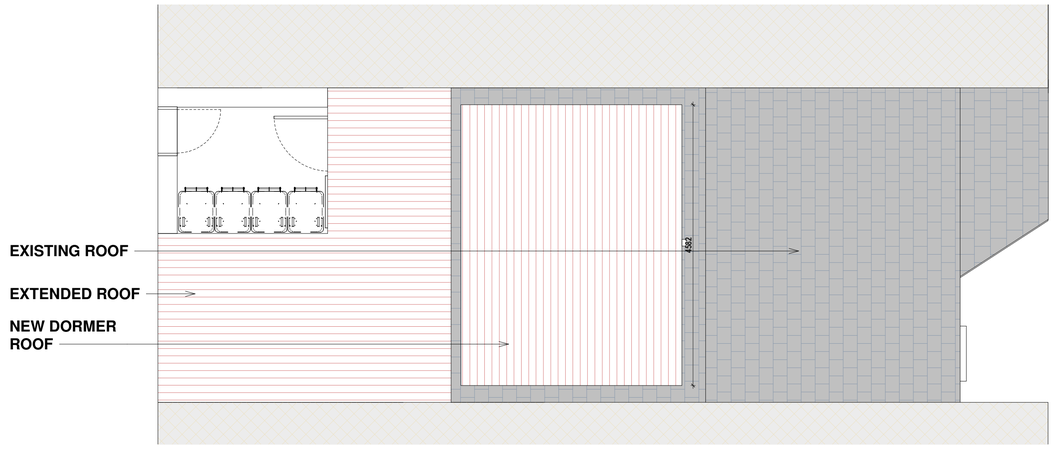

4 PROPOSED ROOF FLOOR
1 : 50

SCALE 1 : 50

0 1m 2m 3m

MUSE Architects

8 Clibran Street, Manchester,
M8 0RD

PROJECT:

Proposed Floor Plans

DRAWING TITLE:

DRAWING STATUS: Planning

DRAWN: SH | CHECKED: MM

APPROVED: MM | DATE: 15/06/26

SCALE: | 111_1 DRAWING NUMBER: | REV:

(A1)