



1 EXISTING GROUND FLOOR PLAN
1 : 50

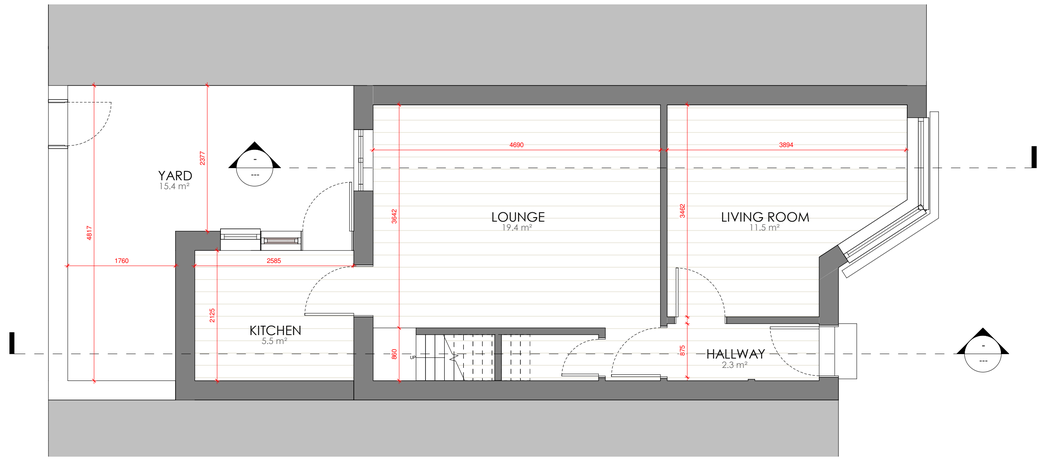

3 EXISTING ROOF PLAN
1 : 50

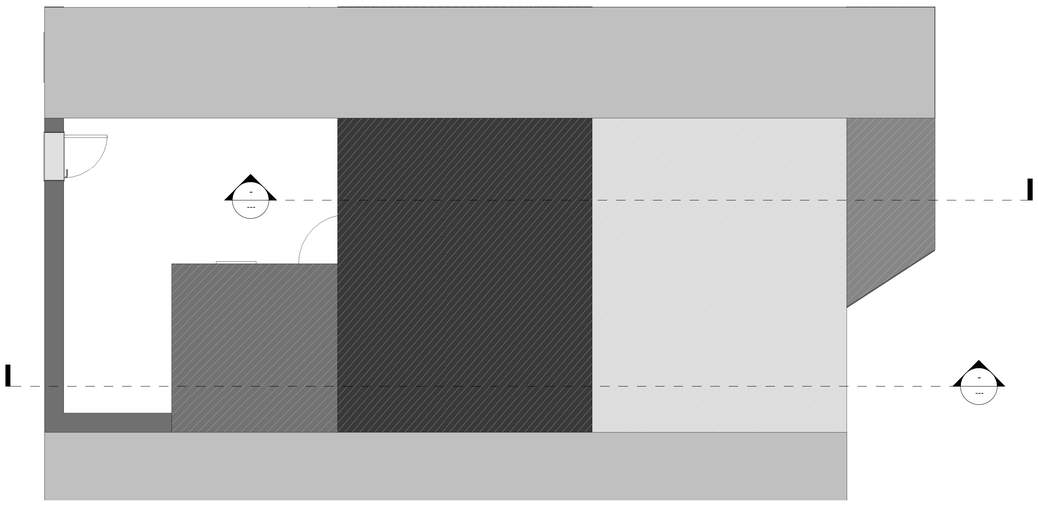

2 EXISTING FIRST FLOOR PLAN
1 : 50

SCALE 1 : 50
0 1m 2m 3m

MUSE Architects
8 Clibran Street, Manchester, M8 0RD

PROJECT:
EXISTING FLOOR PLAN

DRAWING TITLE:

DRAWING STATUS: Planning
DRAWN: SH | CHECKED: MM
APPROVED: MM | DATE: 15/06/26

1:50 SCALE | 111_8 DRAWING NUMBER | REV:

(A1)