
The Harris Group Ltd does not accept liability for any deviation to our drawings or specification. This Drawing is copyright and may not be reproduced in whole or part without written authority. Do not Scale from this drawing.

Rev	Date	Description	Drawn	Chk'd
P01	22.09.26	First Issue	DR	JM

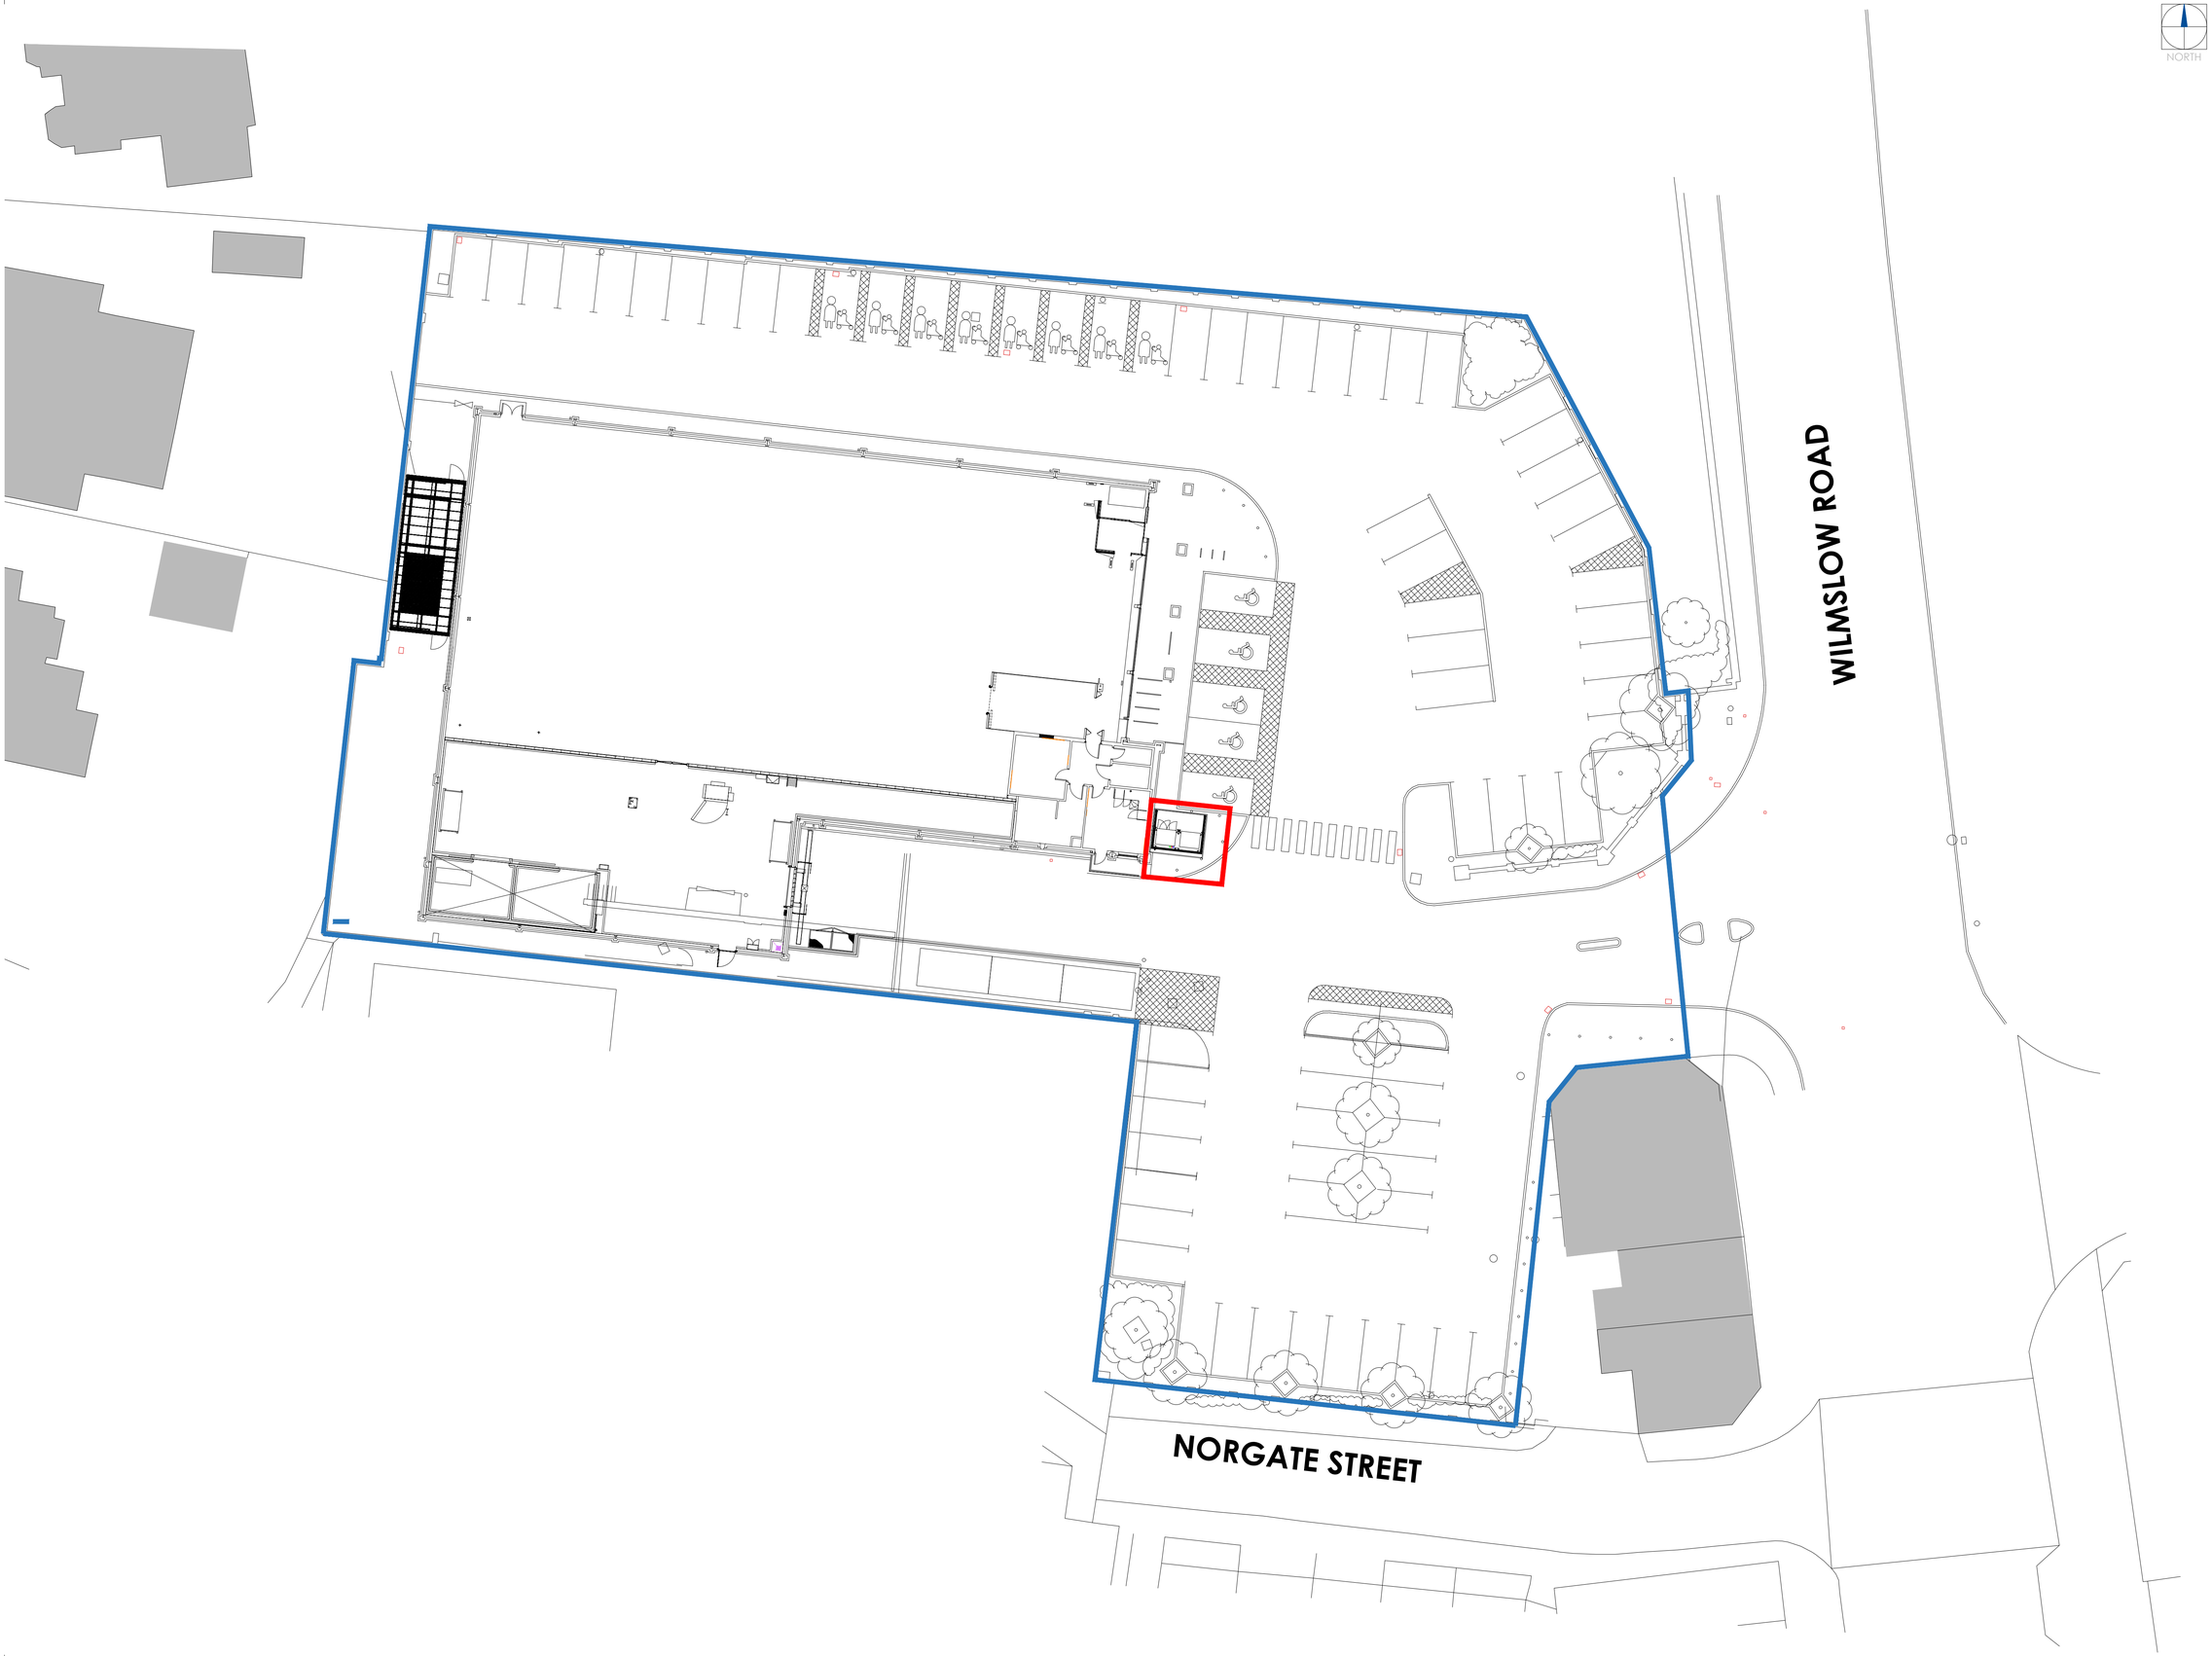

PARKING BAYS BEFORE DRS IMPLEMENTATION

STANDARD PARKING BAYS	63
DISABLED PARKING BAYS	05
PARENT & CHILD PARKING BAYS	08
TOTAL PARKING BAYS	76

PARKING BAYS AFTER DRS IMPLEMENTATION

STANDARD PARKING BAYS	63
DISABLED PARKING BAYS	05
PARENT & CHILD PARKING BAYS	08
TOTAL PARKING BAYS	76

NET PARKING BAY DIFFERENCE	0

KEY

DRS Works 26.6sqm

Site Area - 1.25 Acre
0.51 Hectares

0 2 4 10 m
Scale 1:200

THE HARRIS PARTNERSHIP

Architecture
Masterplanning
Interior Design

www.harrispartnership.com

Client
Aldi Stores Ltd

Project Title
DRS

56 Wilmslow Road
Didsbury, Manchester
M20 2DN

Drawing Title
Proposed Site Plan

Drawn	Checked	Scale @A1	BIM Status	Date
DR	JM	1:200	N/A	09/26

Drawing Status	Rev.	THP Project No
Planning	P01	22878

Drawing Reference
ST56 THP XX XX DR A 1011