
The Harris Group Ltd does not accept liability for any deviation to our drawings or specification. This Drawing is copyright and may not be reproduced in whole or part without written authority. Do not Scale from this drawing.

Rev	Date	Description	Drawn	Chk'd
P01	22.09.26	First Issue	DR	JM

NORTH

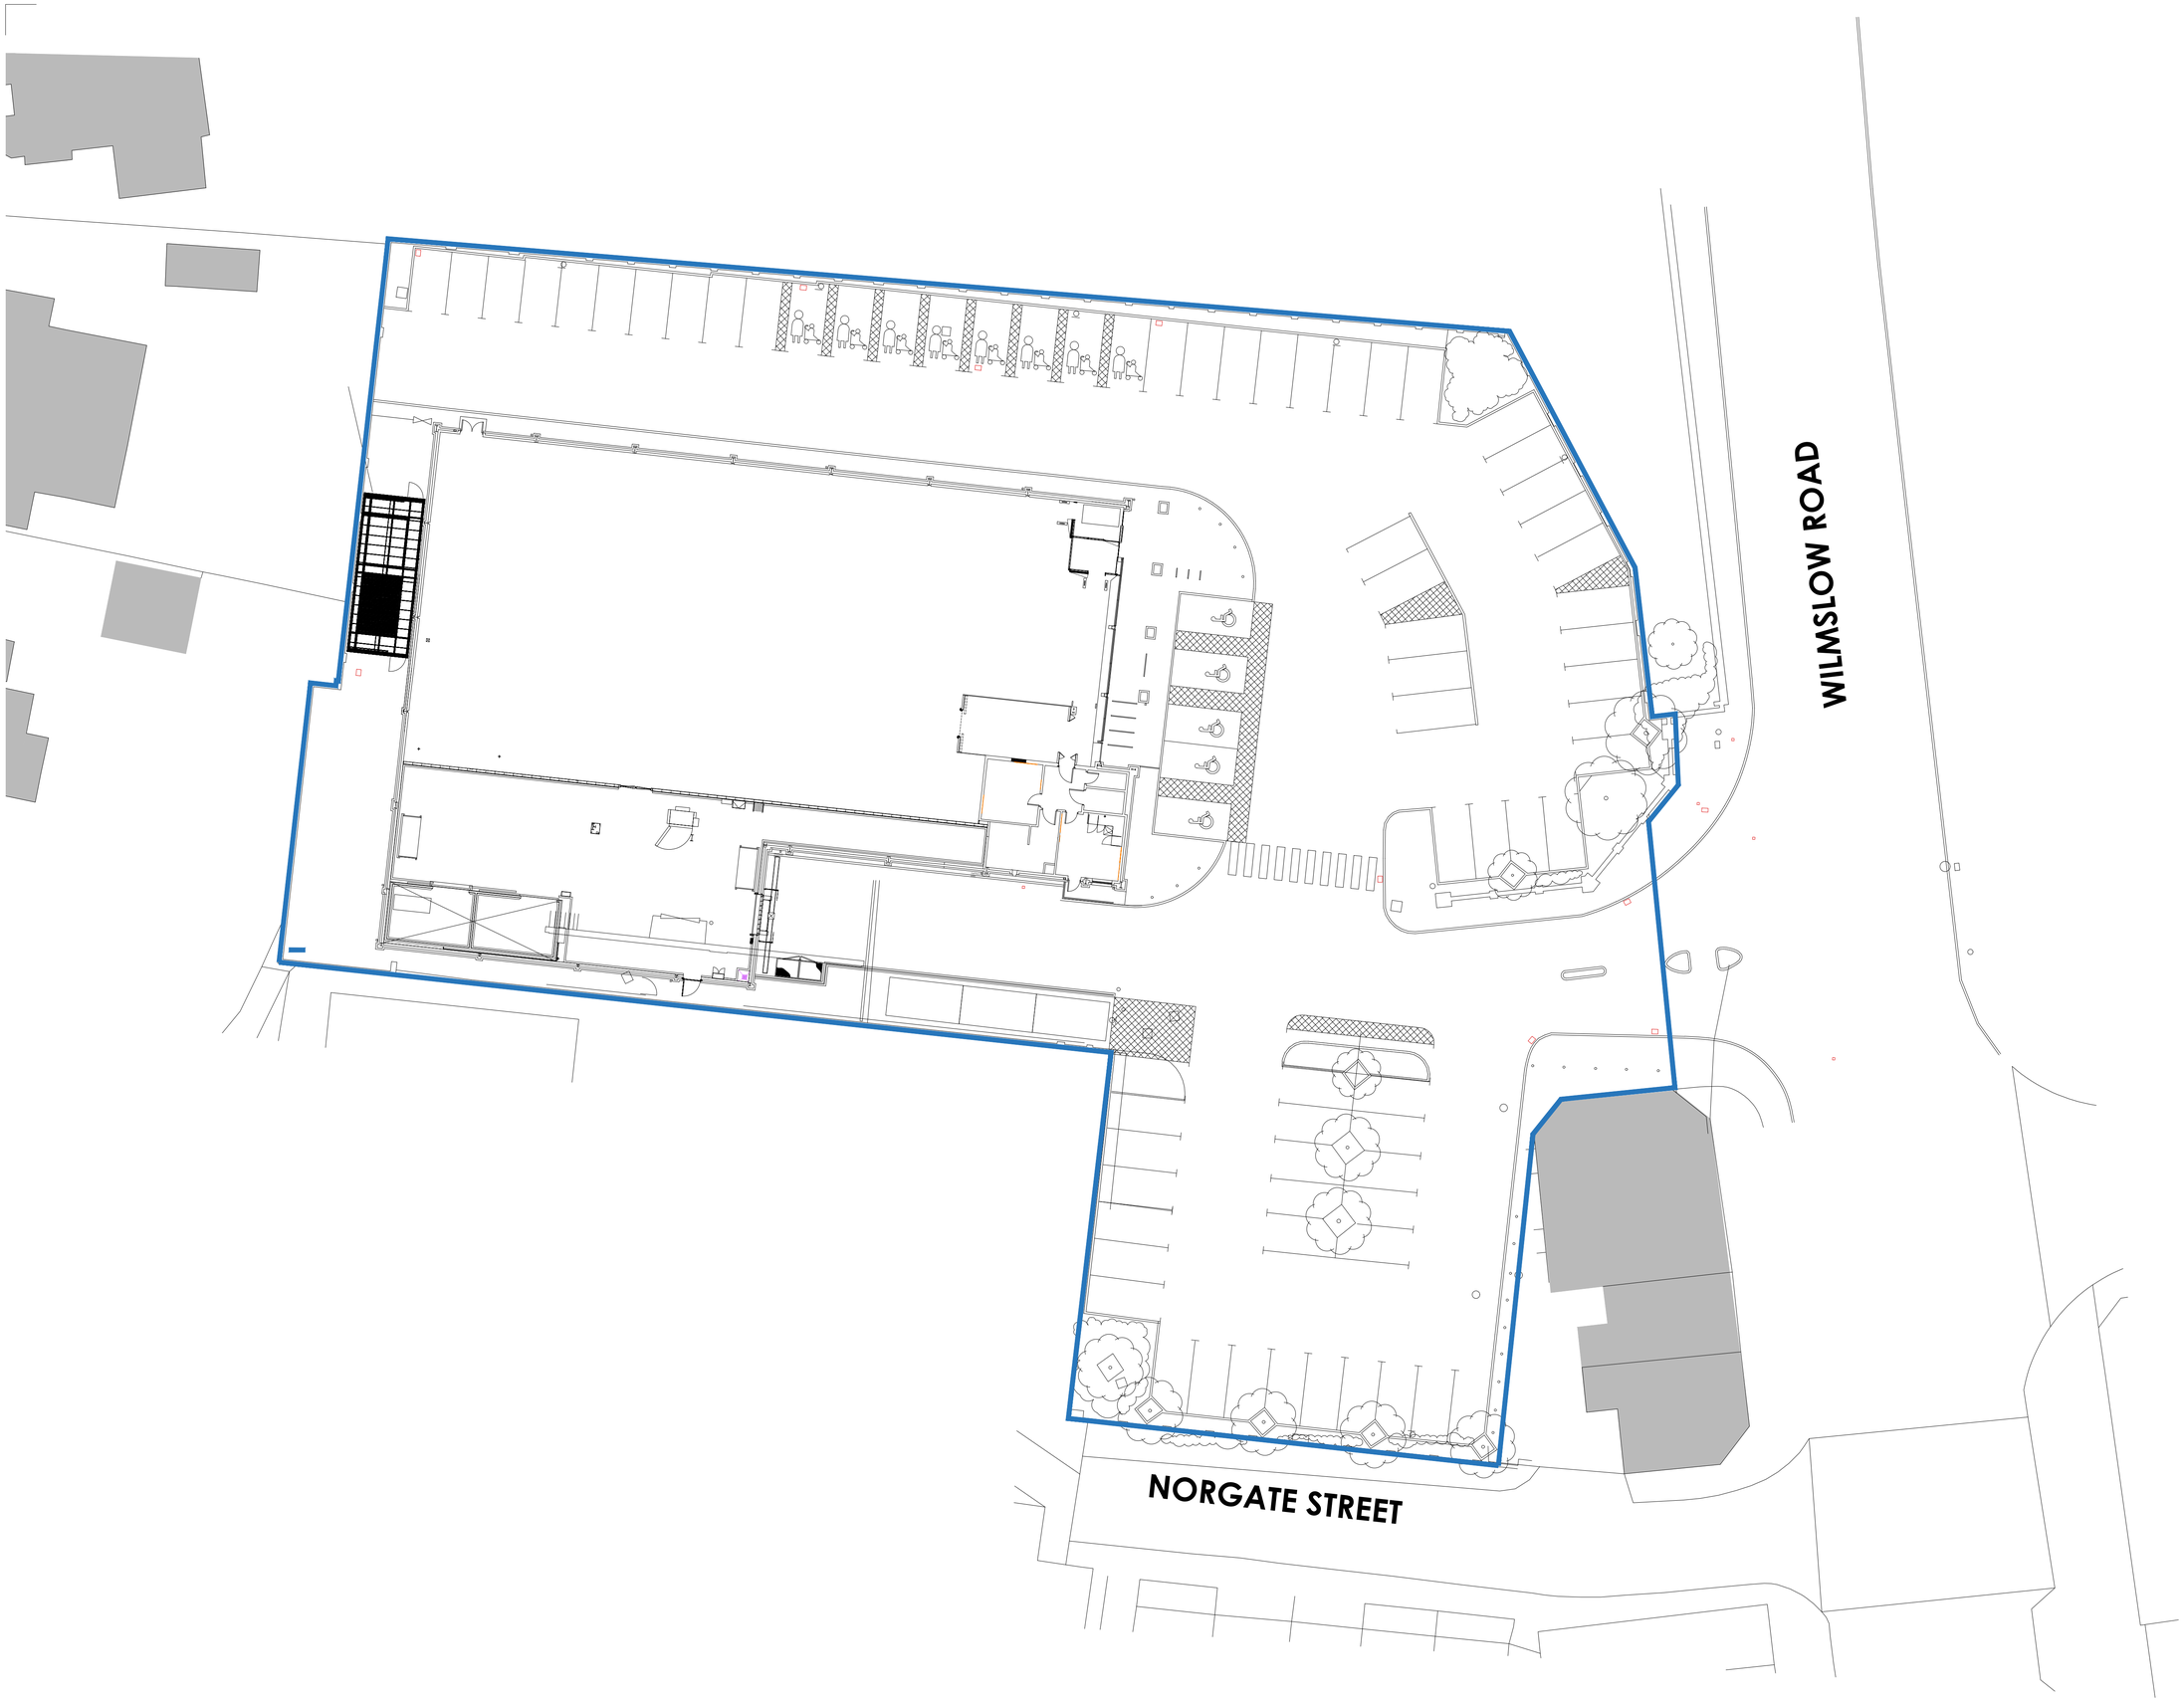

KEY

Site Area - 1.25 Acre
0.51 Hectares

0 2 4 10 m
Scale 1:200

THE HARRIS PARTNERSHIP

Architecture
Masterplanning
Interior Design

www.harrispartnership.com

Client
Aldi Stores Ltd

ALDI

Project Title
DRS

56 Wilmslow Road
Didsbury, Manchester
M20 2DN

Drawing Title
Existing Site Plan

Drawn	Checked	Scale @A1	BIM Status	Date
DR	JM	1:200	N/A	09/26

Drawing Status	Rev.	THP Project No
Planning	P01	22878

Drawing Reference
ST56 THP XX XX DR A 1001