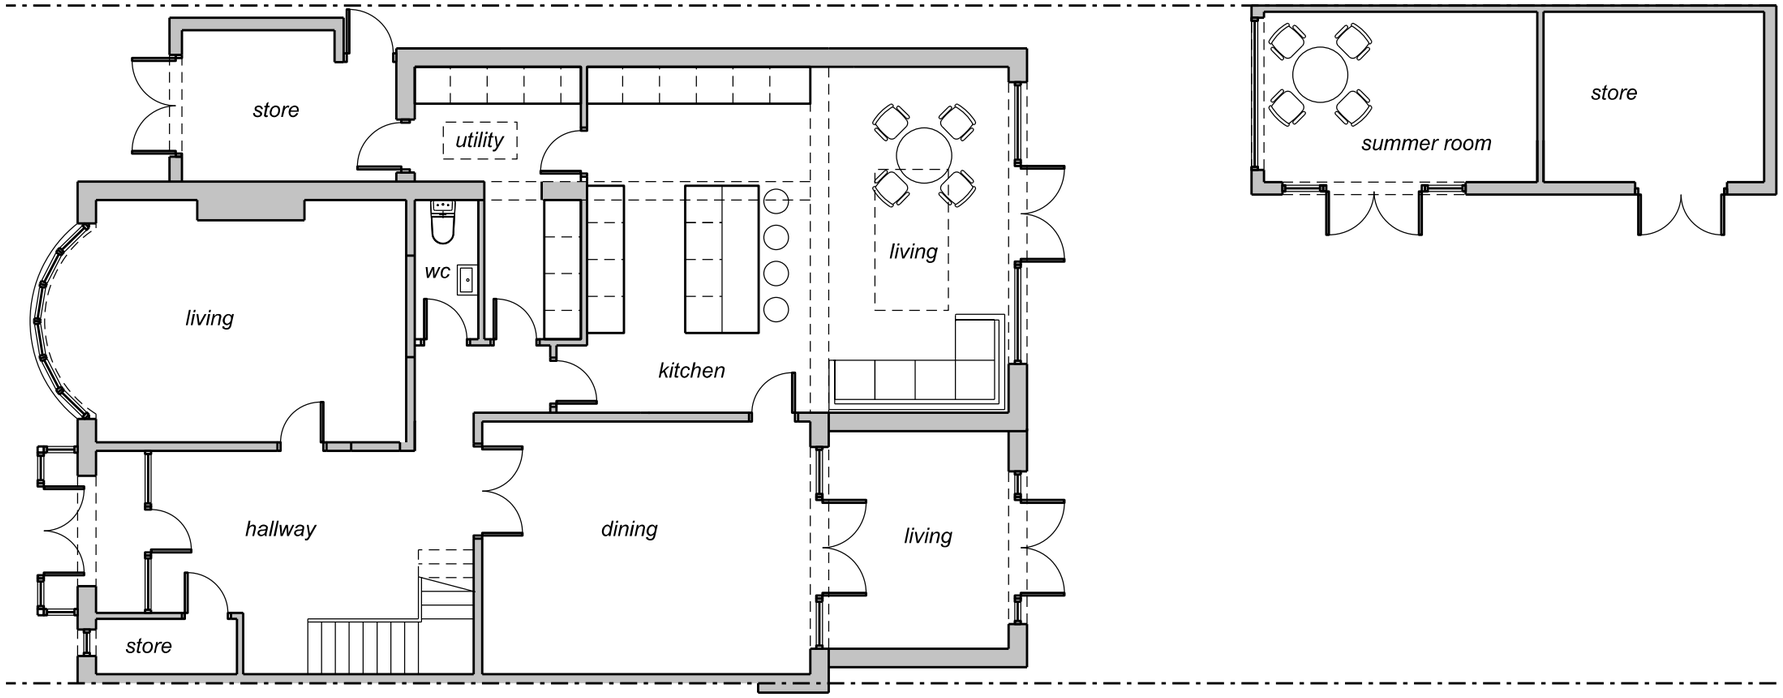


Ground Floor Plan

N

Project

Mr and Mrs Kapoor
260 Wilbrham Road

Title

Proposed Floor Plans

Job No.
1086

Drawing No.
L203

Scale @A3
1:100

0m 1m 2m 3m 4m 5m