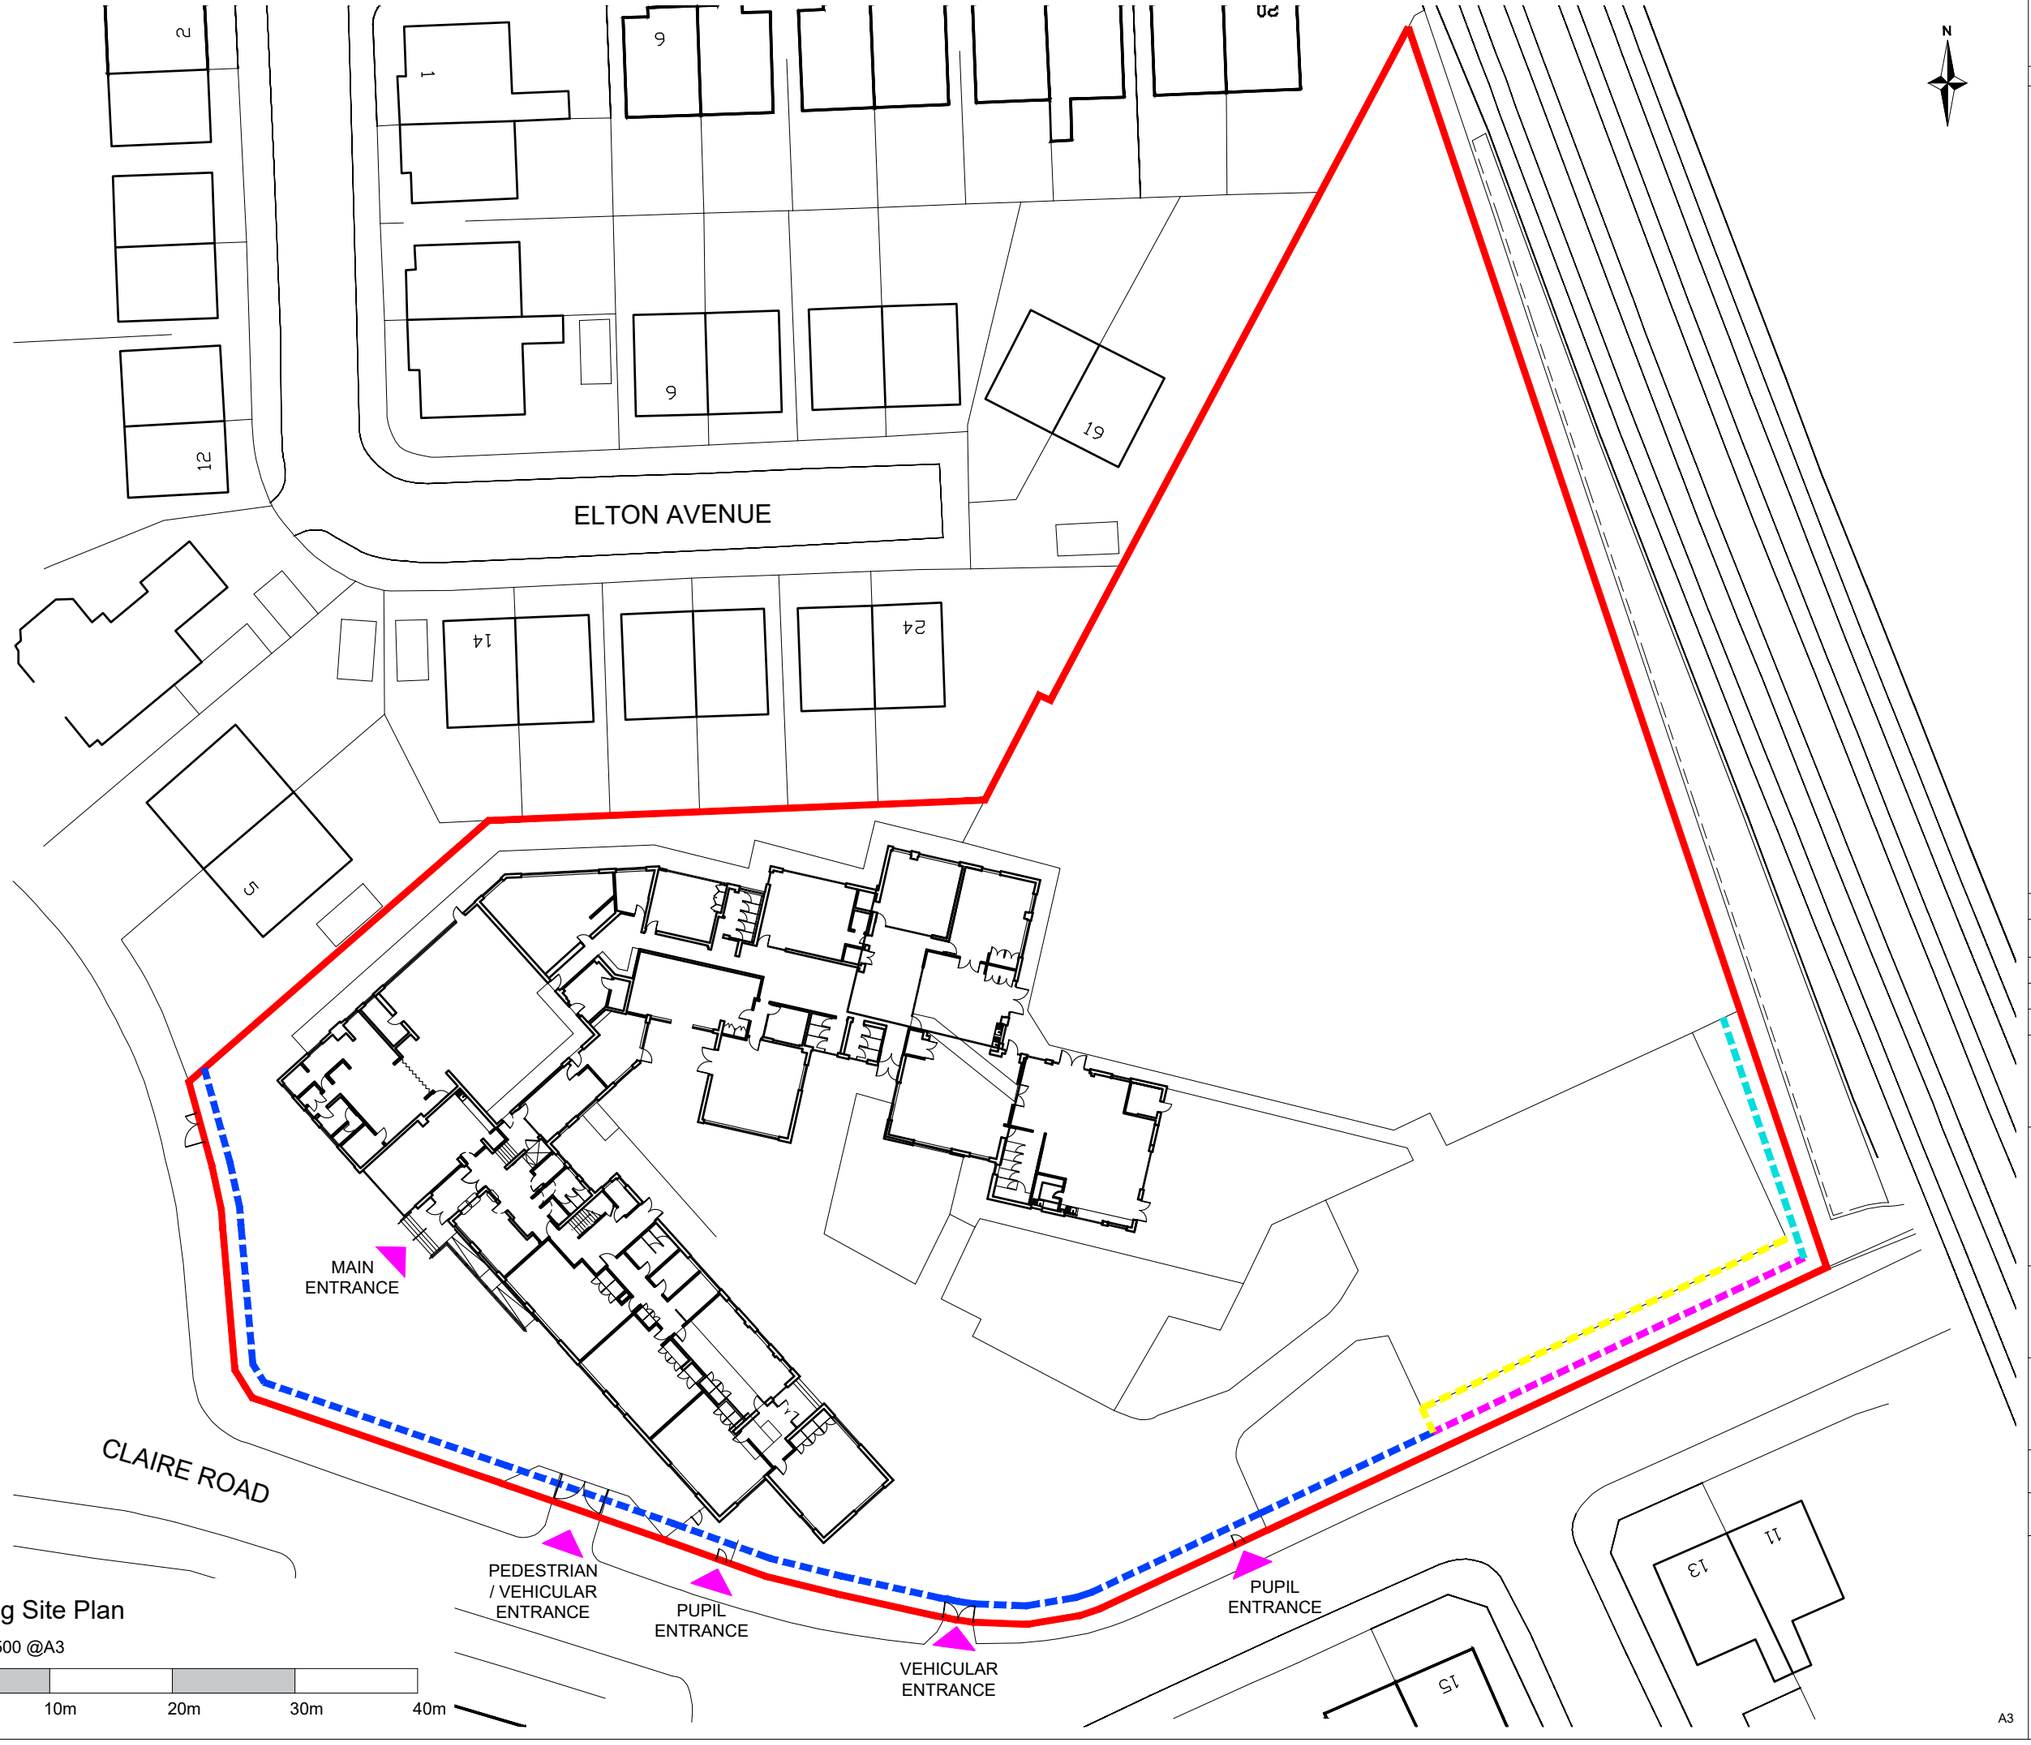


Existing Site Plan

Scale: 1:500 @A3

0m 10m 20m 30m 40m

A3

This drawing is Copyright and the property of Lancaster Maloney Martin Limited and must not be reproduced in whole or in part without their written permission.
Copyright is reserved. © This drawing must not be scaled. The Contractor is to report all dimensional discrepancies & errors to the Contract Administrator prior to commencing construction. It is essential that this drawing is read in conjunction with the specification and all works identified included for.

NOTES

KEY:

- Denotes line of site boundary
- (1) Denotes photograph location & reference. Please refer to separate Photo Schedule
- Denotes pedestrian access route to main entrance
- Denotes line of existing 1.8m high rail fencing to be removed
- Denotes line of existing 1.8m high chain link fencing to be removed
- Denotes line of existing 1.8m high panel and post fencing to be removed
- Denotes line of 1.8m high existing palisade fencing
- Denotes line of existing 2m high timber fencing
- Denotes line of existing 2.4m high weldmesh fencing

Rev	Date	Comments	By
A	03.09.26	Updated drawing and key to keep palisade fencing in place.	A

STATUS
PLANNING

Client
The Board of Governors of St Mary's RC Primary School, Clare Rd, Manchester M19 2QW

Project Title
Safeguarding Fencing

Drawing Title
Existing Site Plan

Scale	Drawn by	Date
1:500	DW	June 2026
Job no. 2606-22	Drawing no. PA-02	Revision no. A

Lancaster Maloney Martin
Registered Office:
Equitas House Unit 6 Station View Rhino Court Stockport SK7 5ER
Tel: 0161 477 3500
E-mail: administration@lmm-ltd.co.uk | Website: www.lmm-ltd.co.uk
Registered in England No 4846621