
DRAWINGS NOT TO BE SCALED FROM - ONLY USE DIMENSIONS INDICATED


Existing drainage to be checked before construction commences and Architect informed of discrepancies from plans.
Contractors must check all dimensions on site and discrepancies to be reported immediately to the Architect before proceeding.
Assumed direction of joists marked on plan. Contractor must inspect the building prior to site start and inform Architect of any discrepancies prior to site start.
All new timber sizes to be checked and approved by building control prior to site start.



Existing Front Elevation

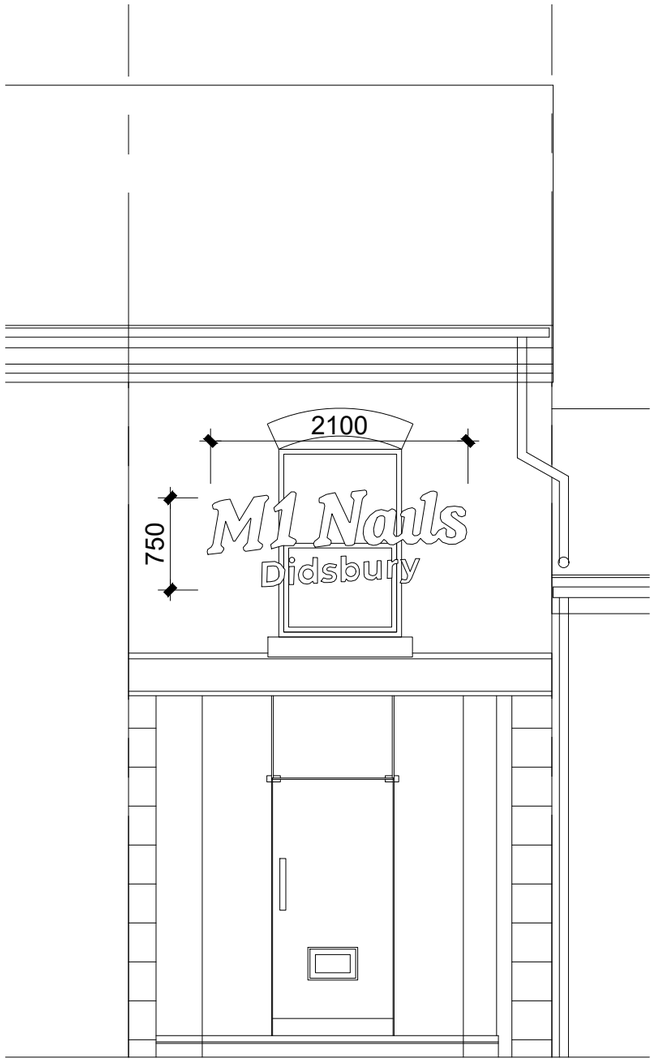

Proposed Front Elevation

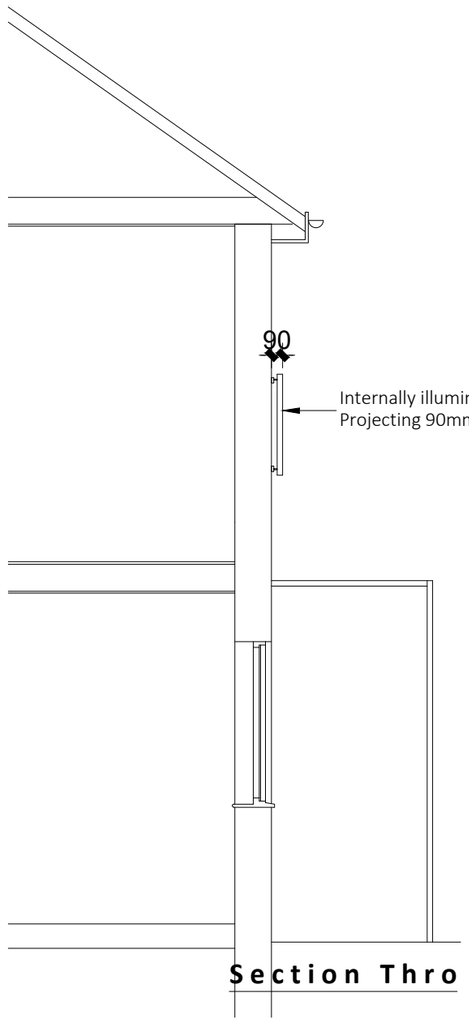

Section Thro

blu room architecture

Project: 696 Wilmslow Road Didsbury	
Drawing: Existing & Proposed Elevations	
Project Ref: 26/045	Drawing No: 01
Scale: 1:50	
Drawn: IG	Revision: /
Date: Sept 2026	

t : 07760 364 894 - e : info@bluroomarchitecture.co.uk - w : www.bluroomarchitecture.co.uk - a : 792 Wilmslow Road Didsbury M20 6UG

THIS DRAWING IS COPYRIGHT: CONTRACTORS MUST CHECK ALL DIMENSIONS ON SITE, ONLY FIGURED DIMENSIONS ARE TO BE WORKED FROM. DISCREPANCIES MUST BE REPORTED IMMEDIATELY TO THE ARCHITECTS BEFORE PROCEEDING.