
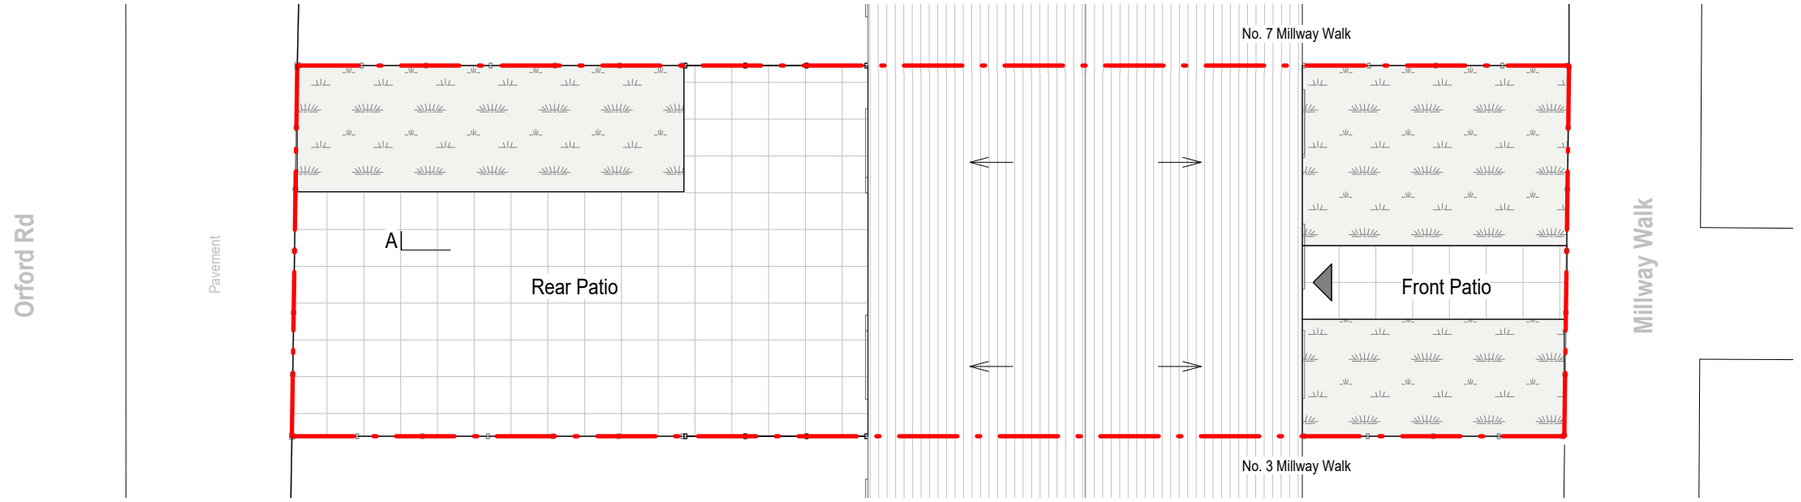



## Existing Roof Plan

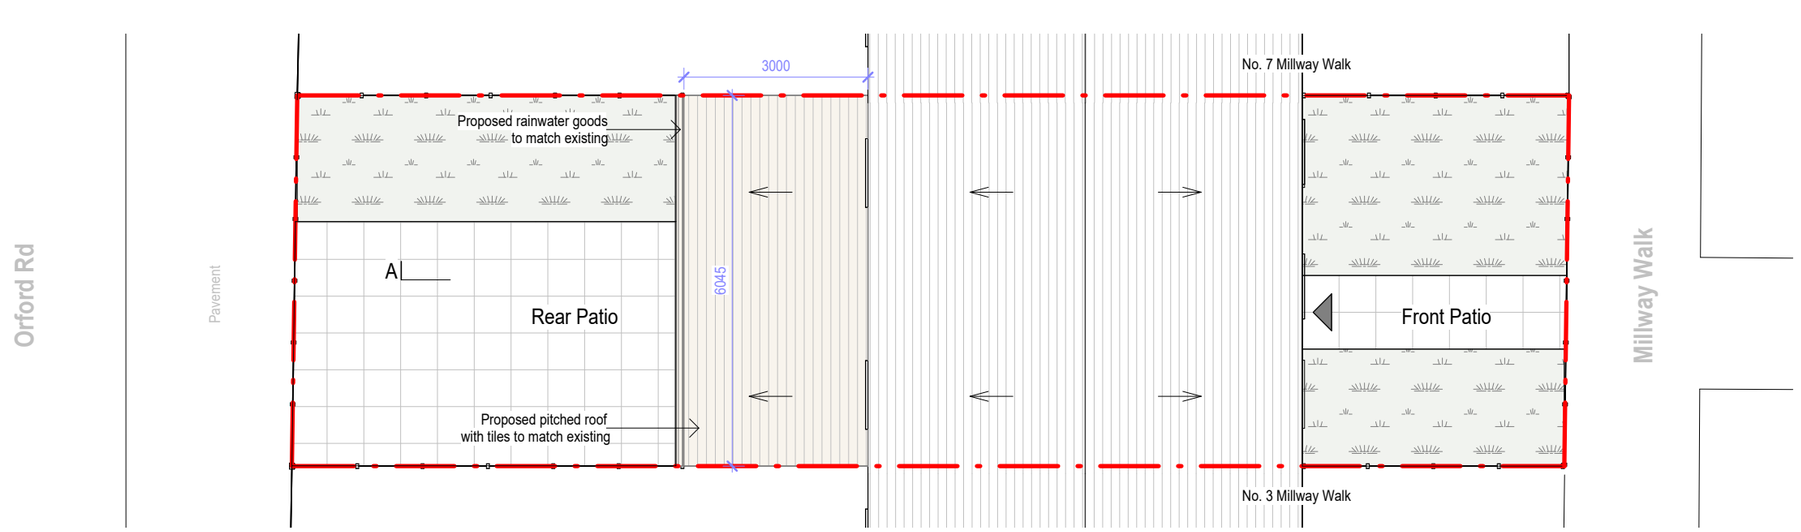


## Proposed Roof Plan

### Legend:

- Existing fabric retained
- Extent of proposed extension
- Proposed new fabric
- Application site boundary

N

0 1 2m

**PROJECT**
Millway Walk

**ADDRESS**
5 Millway Walk,
Manchester,
M40 1JZ

**DRAWING TITLE**
**Existing & Proposed Roof Plans**

| SCALE | DATE | REV | DWG NO. |
|---|---|---|---|
| 1:100 @A3 | 10/10/26 | 00 | B101 |

E - info.khanhstudio@gmail.com T - 0787.772.2555

NOTE:
1. This drawing is scalable for planning purposes only.
2. All dimensions for construction must be verified on site.
3. This drawing is to be read in conjunction with all relevant drawings.
4. © Khanh Studio. All rights reserved.