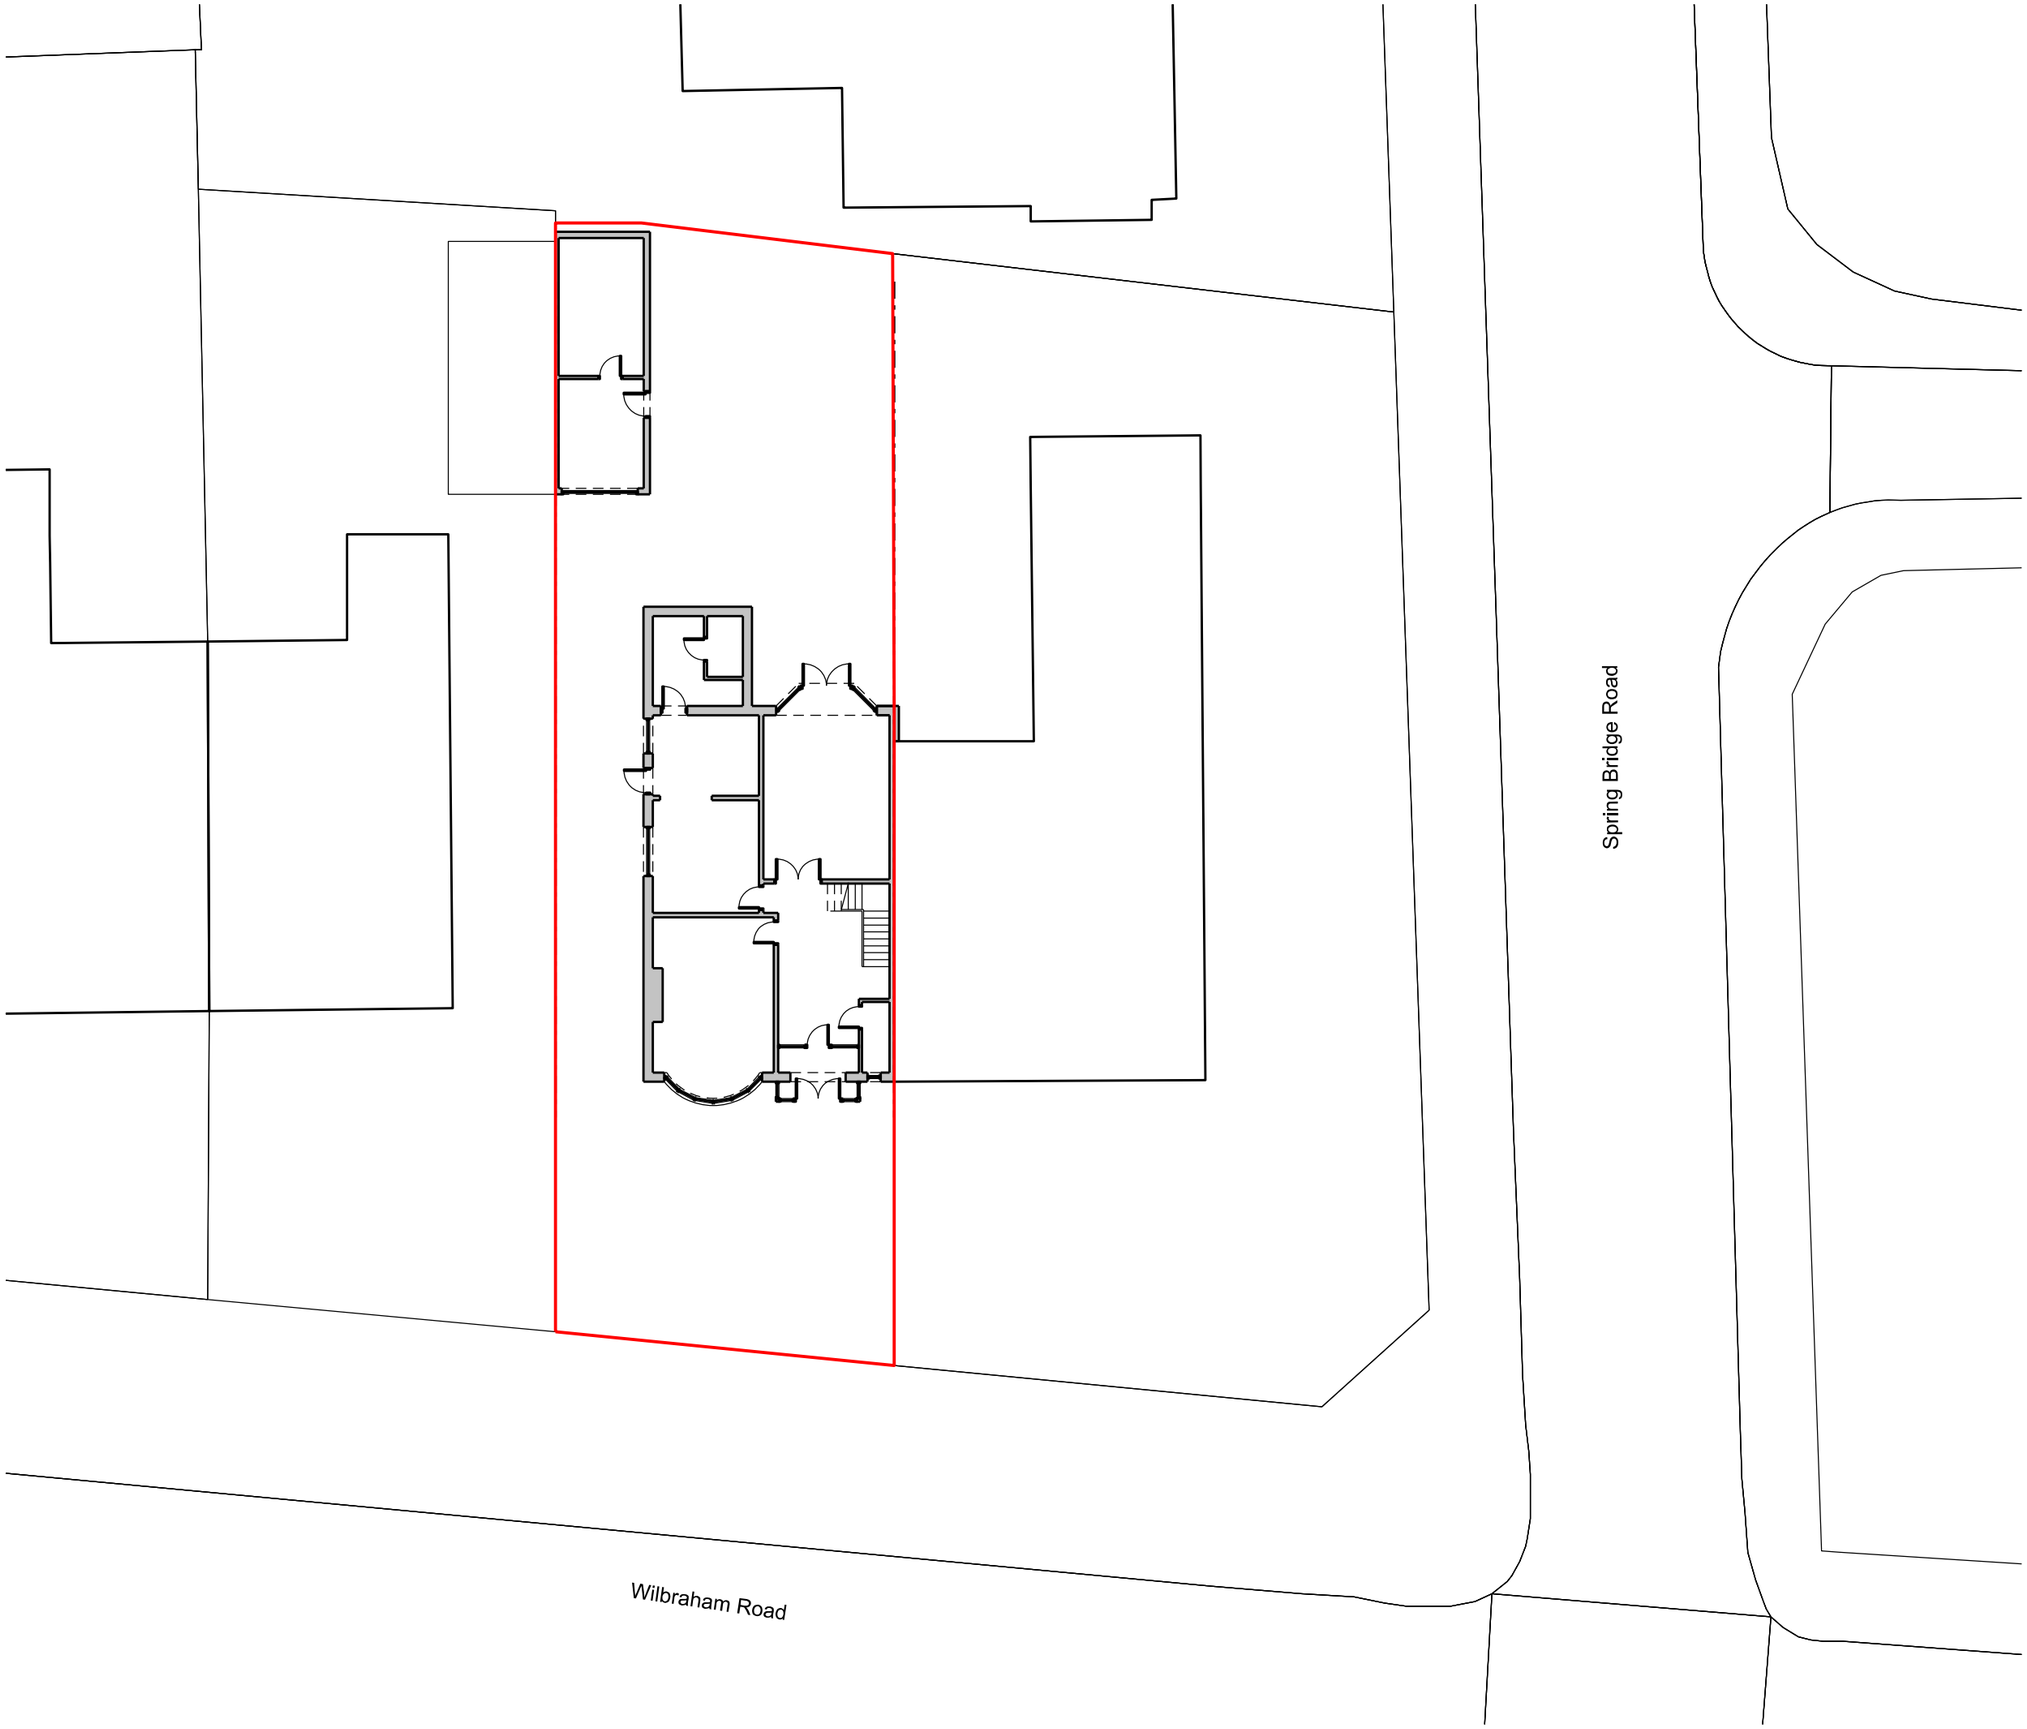


N

Project
Mr and Mrs Kapoor
260 Wilbrham Road

Title
Existing Site Plan

Job No.
1086

Drawing No.
L100

Scale @A3
1:200

0m *4m* *8m*