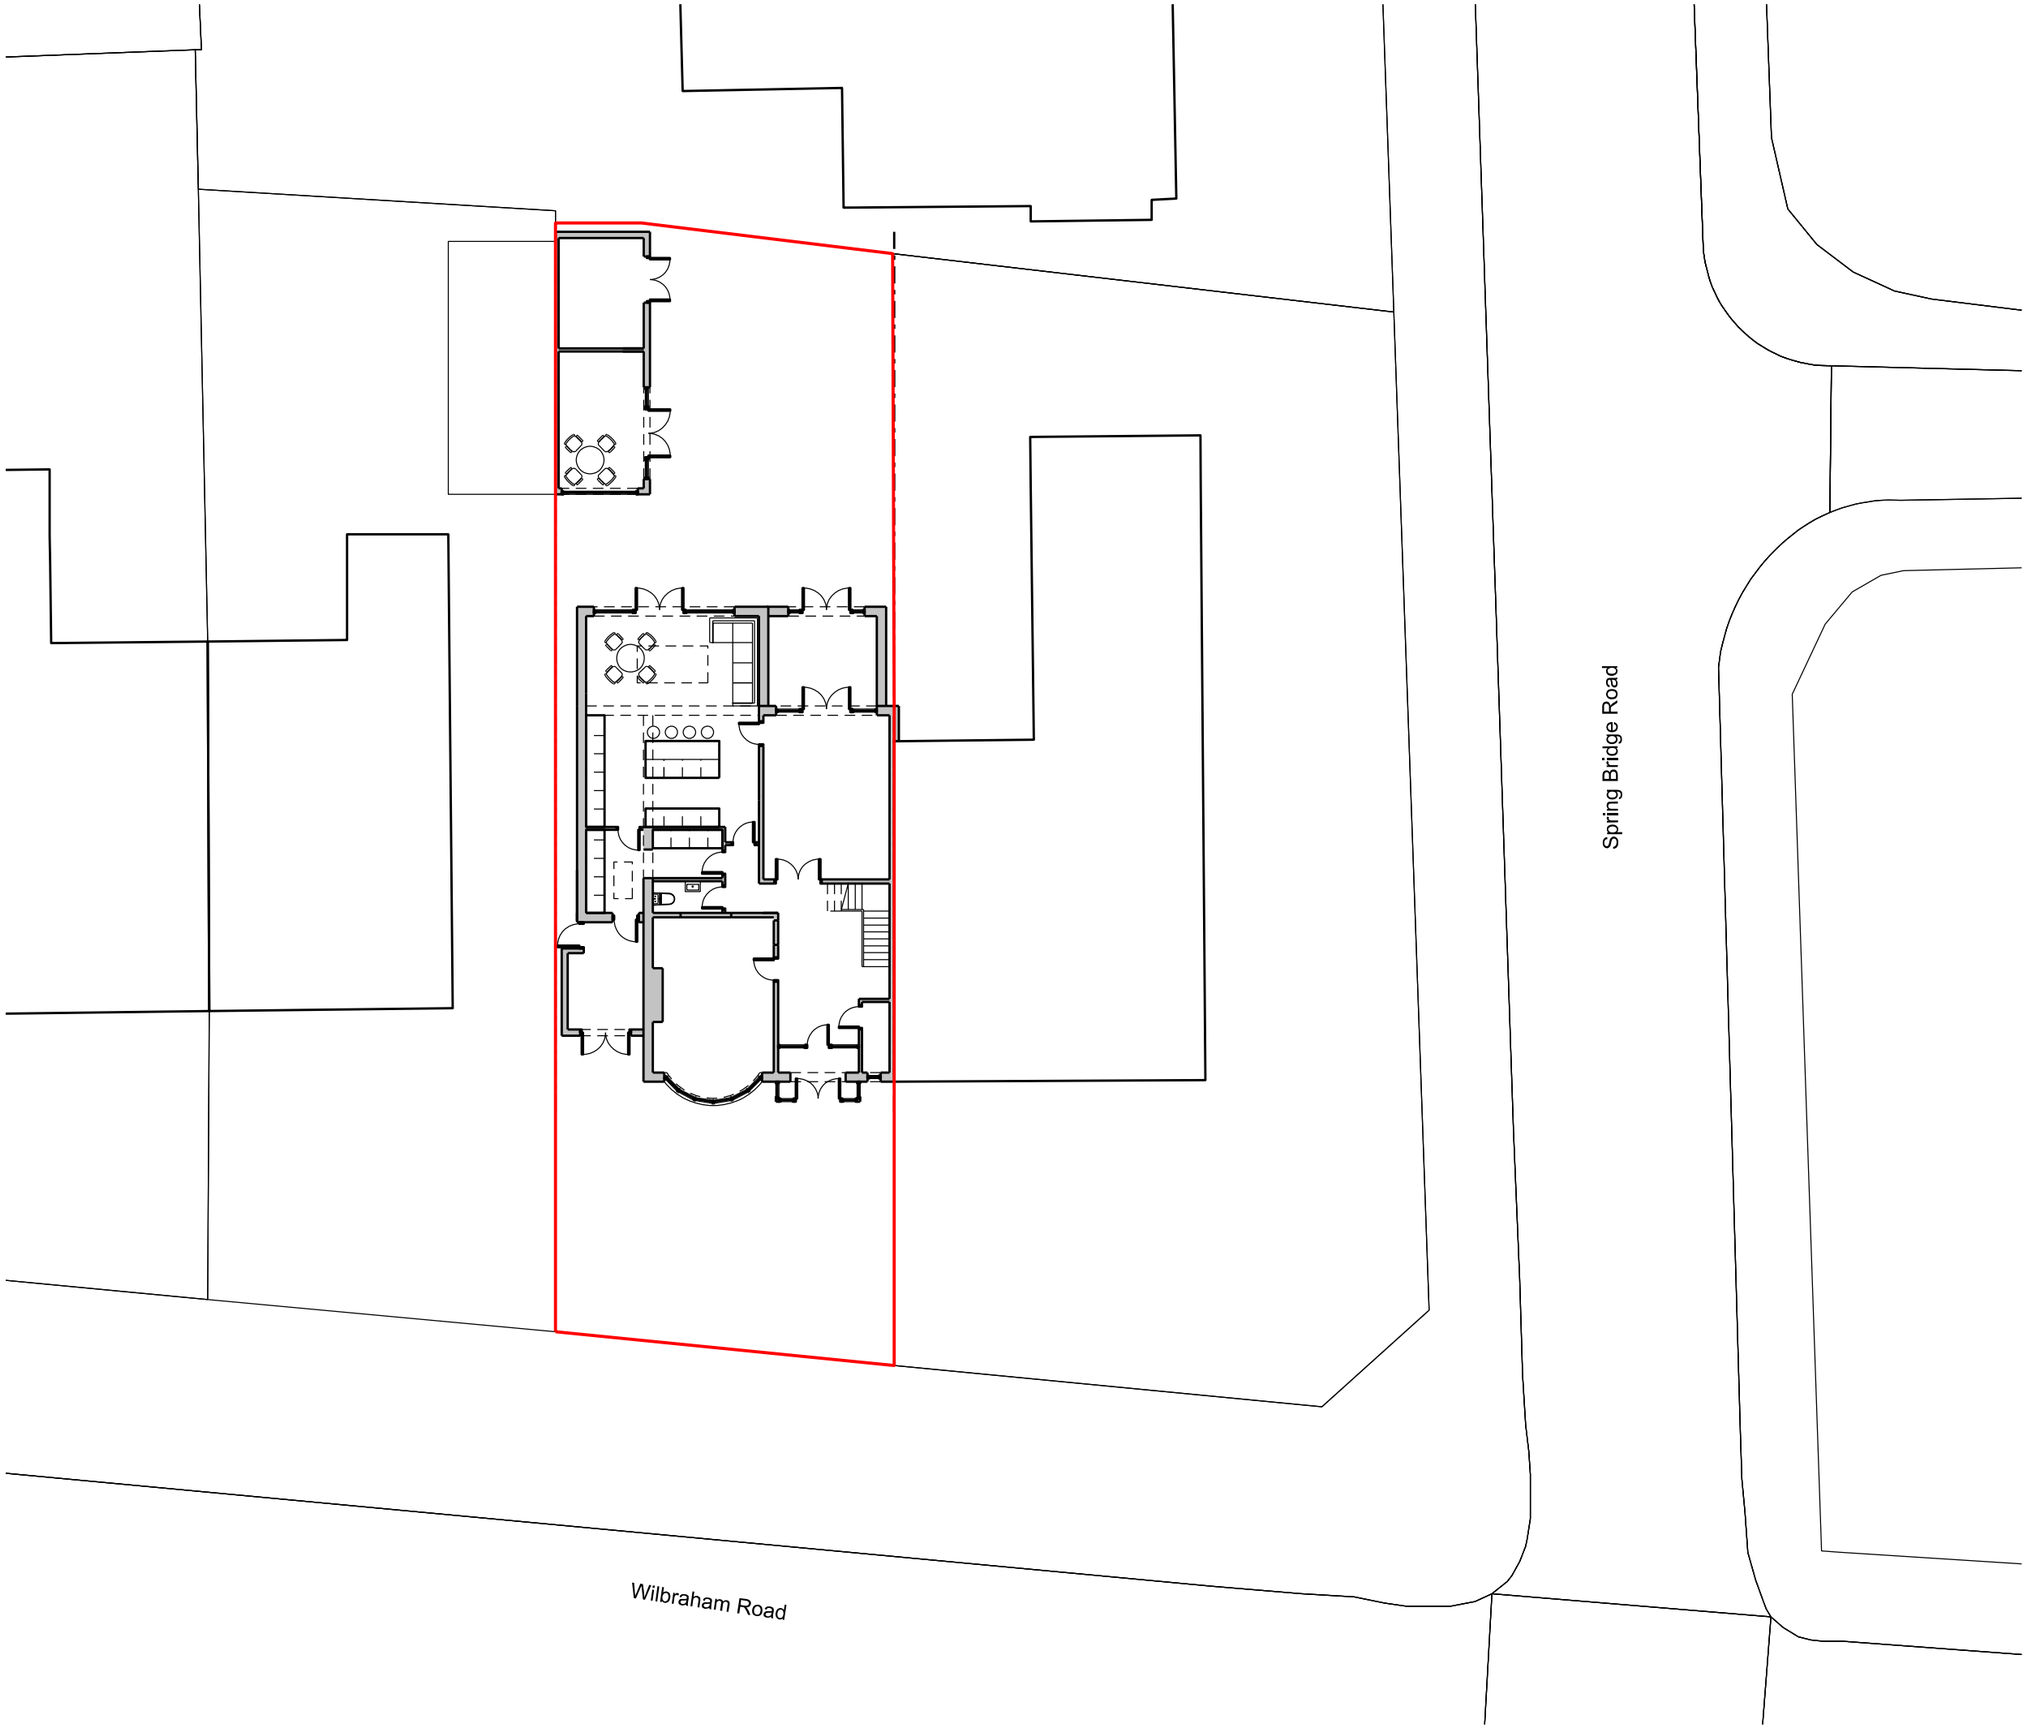



N

*Project*
Mr and Mrs Kapoor
260 Wilbrham Road

*Title*
Proposed Site Plan

*Job No.*
1086

*Drawing No.*
L101

*Scale @A3*
1:200

0m 4m 8m