
This drawing is the copyright of LDM Group.
All dimensions to be checked on site.
All levels to be checked on site and refer to Ordnance Survey Datum Newlyn unless alternative datum given.
All errors and omissions to be reported to the Architect prior to commencement.
This drawing must be read in conjunction with the relevant specification clauses.
This drawing must not be used on site unless issued for construction.

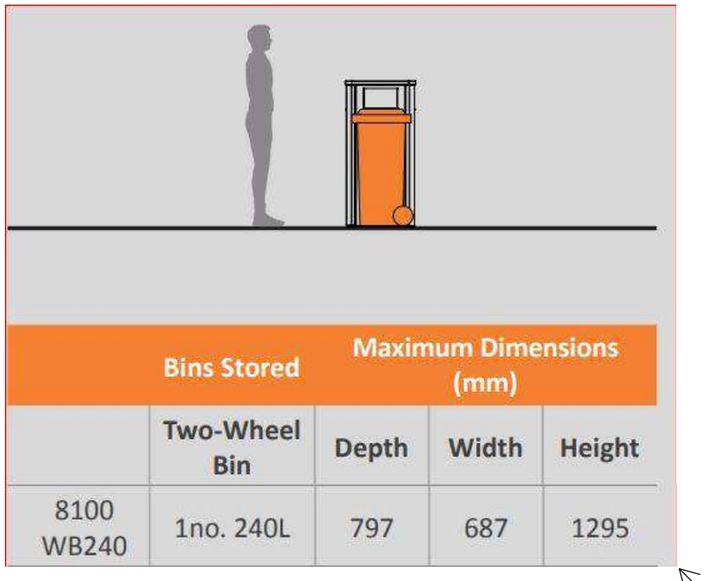


	Bins Stored	Maximum Dimensions (mm)		
	Two-Wheel Bin	Depth	Width	Height
8100 WB240	1no. 240L	797	687	1295

Important Note:

Bin storage area to be provided with a hard, impervious and washable surface.

Important Note:

The boundary lines depicted in our drawings are based on the Ordnance Map and are intended for indicative purposes only. These lines should not be relied upon for boundary determination. The actual boundary of a property may vary, appearing either clear or ambiguous, and it is typically established through agreement with the adjoining neighbour.

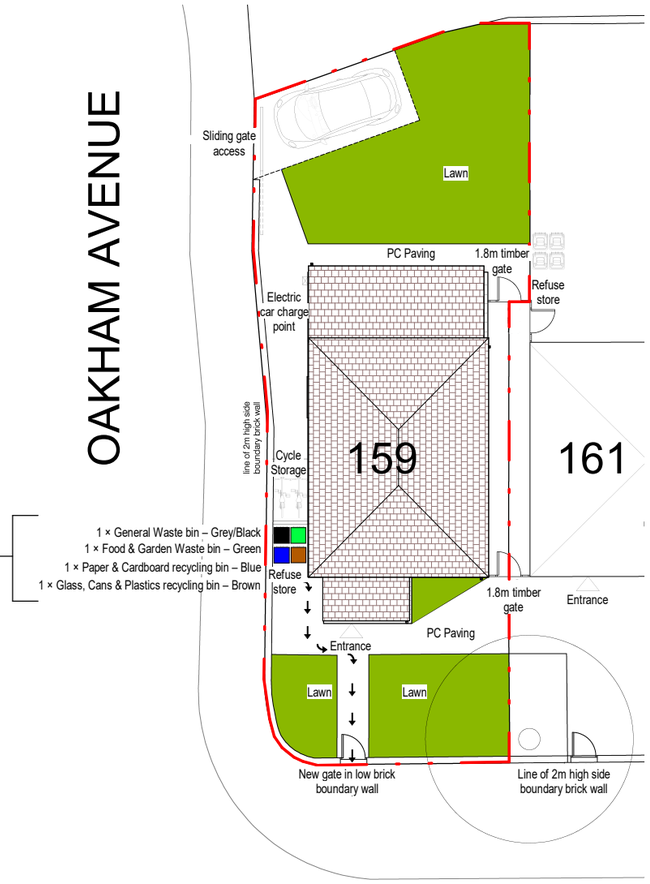

Mauldeth Road West

Proposed Site Plan

1 : 200

0 4 8 12 16 20

GRAPHIC SCALE: 1:200

LDM

North

LDM Group

PROJECT
159 Mauldeth Road West,
Withington, Manchester M20 1BJ

SHEET
Proposed Bin Storage and refuse Plan

CLIENT
Mr Su

Scale (@ A3) 1 : 200

Drawn by BA

Checked by KK

DRAWING NUMBER
DR_401

REV
P3