



2 Elevation North Tender
Scale: 1 : 50

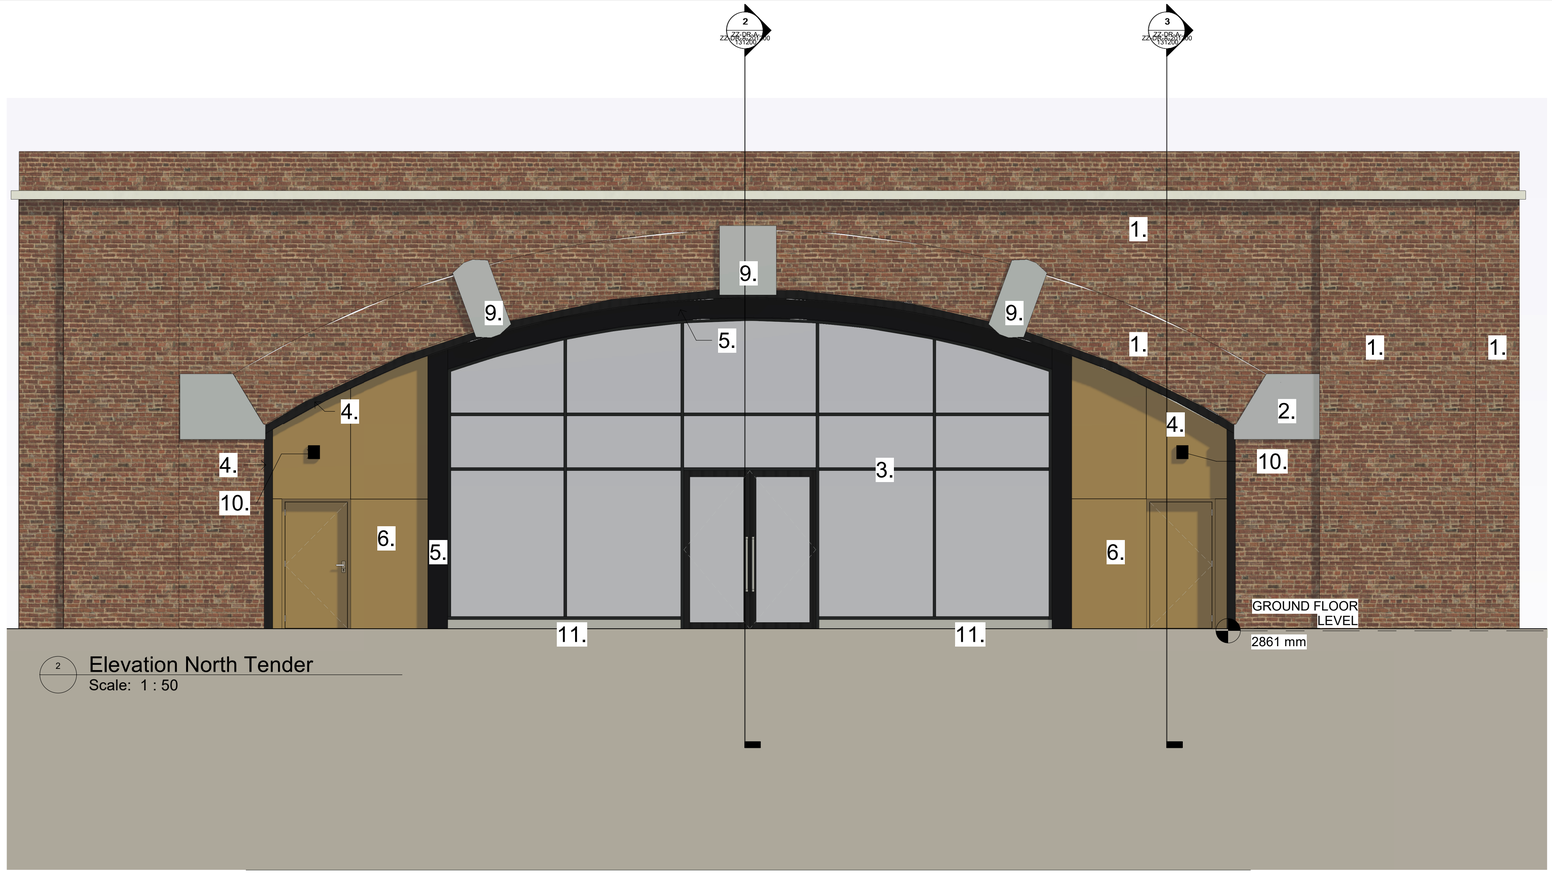

1 3D View 1 Tender
Scale:



4 3D View 4 Tender
Scale:

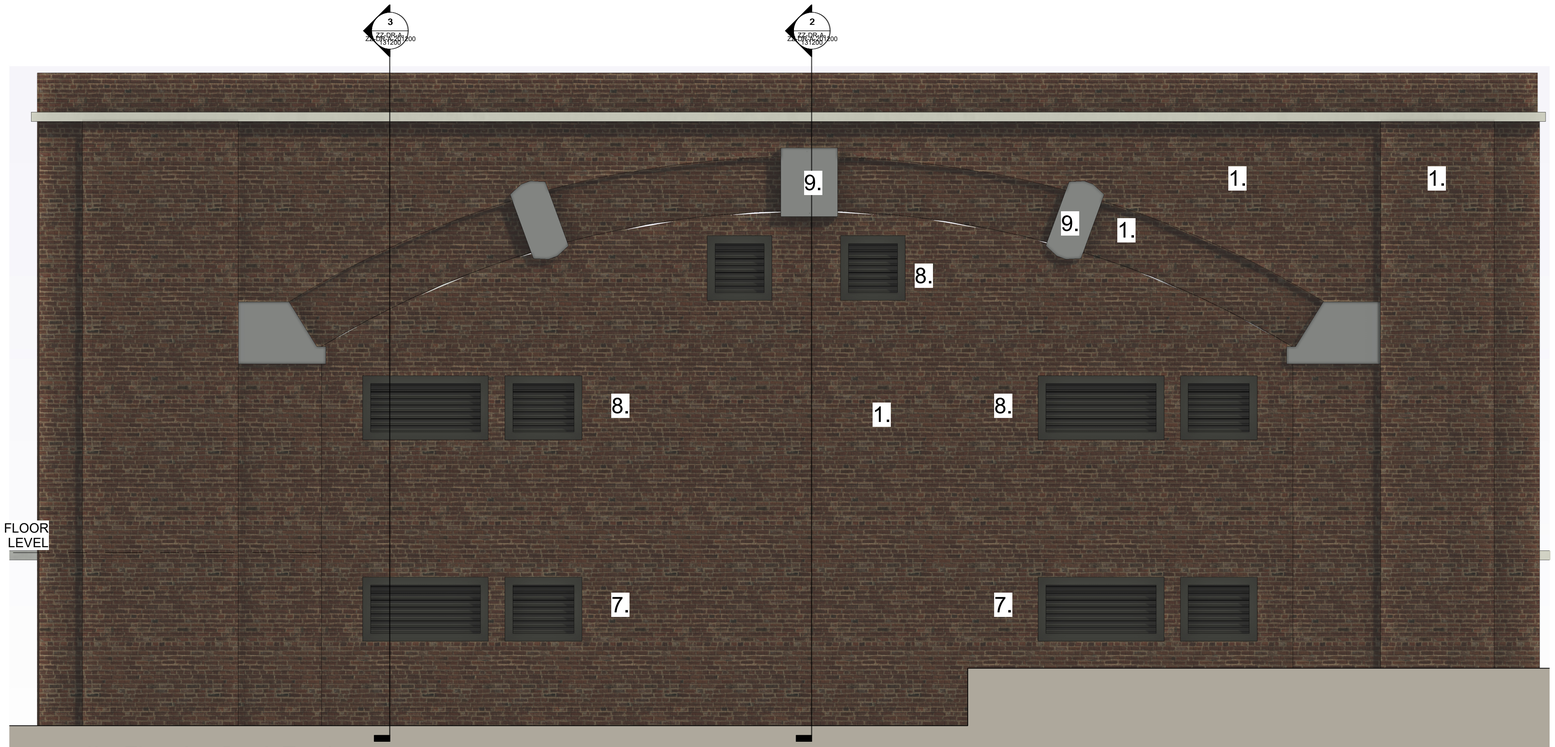

3 Elevation South Tender
Scale: 1 : 50

1. Existing brick work retained in current condition.
2. Existing stone corbels retained in existing condition.
3. New curtain walling infil, colour black ral 9005.
4. Black aluminium flashing to underside of arch set back 150mm from face of arch.ral 9005
5. Black box frame to curtain walling ral 9005 black.
6. Corten panels to side elements, including doors.
7. New dark grey aluminium supply louvres.ral 7016 anthracite
8. New dark grey aluminium extract louvres.ral 7016 anthracite
9. Existing cast iron bracing to arch, existing back paint retained.
10. Arlico, Xander emergency light fitting , custom colour 9005 Black
11. 2 courses of Blue Engineering bick work below the curtain walling

Notes

End user signage to be mounted internally behind the curtain walling.

Internal arch lining to be black ral 9005

Rev	Date	Iss. By	App. By	Description
P01	14.01.2026	SRC	LDJ	First issue for Tender
P02	06.07.26	LDJ	LDJ	Light fittings shown, ral number for black curtain walling corrected from 9006 to 9005
P03	09.07.26	LDJ	LDJ	Aluminium panels to front elevation revised to black ral 9005, eternal feature lights omitted
P04	23.07.26	LDJ	LDJ	Light fitting revised above escape doors
P05	14.08.26	LDJ	LDJ	Emergency light fitting revised to ral9005 black
P06	12.10.26	LDJ	LDJ	Note 11 added to confirm location of blue engineering bricks below curtain wall.

SGP
Architects + Masterplanners

Waterfront House
2a Smith Way
Grove Park
Enderby
Leicester LE19 1SX

t: +44 (0)116 247 0557

www.stephengeorge.co.uk

Arch 77 Whitworth Street
Manchester
Arch Co

Drawing Name:
Proposed Elevations

Drawing Stage: **TENDER**

Status: **S4**

SGP File Ref: 19-259-031

SGP Project No	Date	Drawn	Team	Scale	Rev
19-259-031	14.01.2026	SRC	Leeds	1 : 50 @ A1	**P06**

Drawing Number: Project-Originator-Functional-Spatial-Form-Discipline-Number
19259-SGP-31-ZZ-DR-A-201302

This drawing, the works and concepts depicted are copyright of Stephen George + Partners LLP and may not be reproduced or made use of, either directly or indirectly without express written consent. All heights, levels, sizes and dimensions to be checked on site before any work is put to hand.
Information shown on this drawing that is produced by others has not been verified by Stephen George + Partners LLP and no liability is accepted for its accuracy.
This document is prepared for the sole use of the documented recipient and Stephen George + Partners LLP accepts no liability for use of this document by parties other than the party for whom it was prepared or for purposes other than those for which it was prepared.