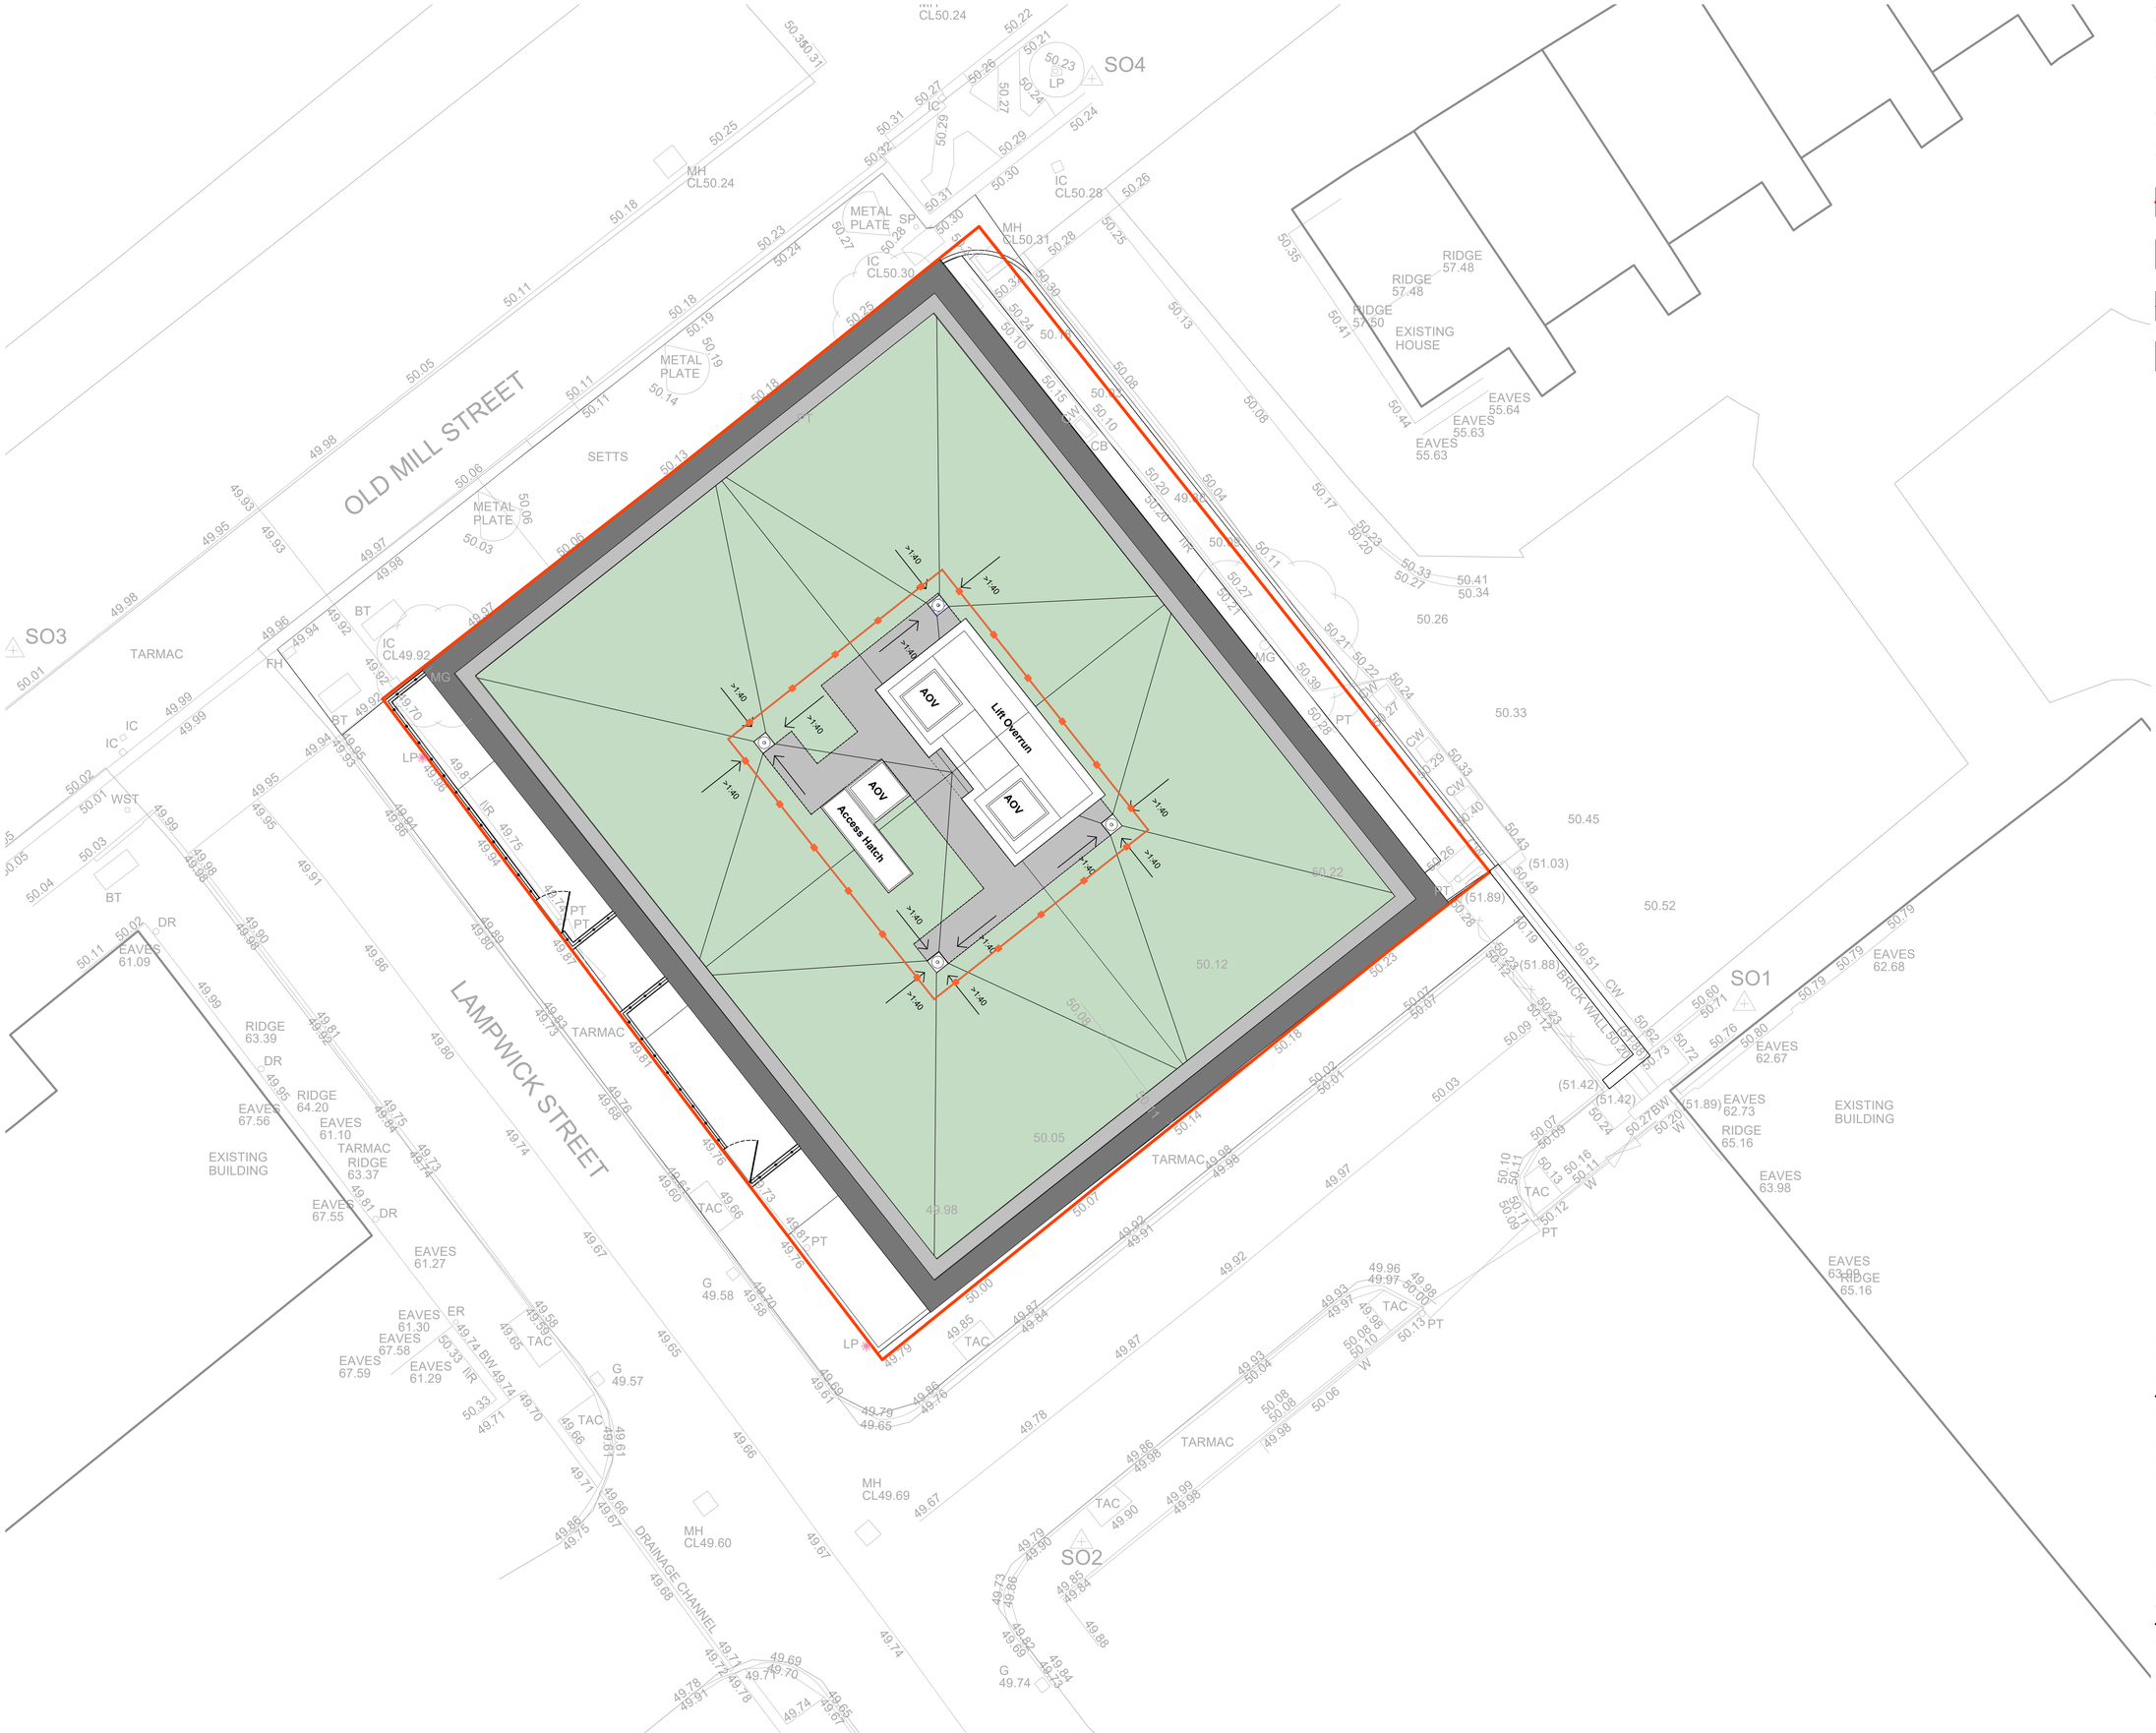



This drawing is for its intended purpose only and may not be copied or reproduced without written permission. All designs remain the copyright of CW Studio Ltd. Any discrepancies must be reported to the landscape architect before manufacture or construction. CW Studio Ltd is registered in England & Wales, No. 8054283.

NOTES:
1. Do not scale from this drawing.
2. Always work to noted dimensions.
3. All dimensions are in millimetres unless otherwise stated.
4. All setting out, levels and dimensions to be agreed on site.
5. The dimensions of all materials must be checked on site before being laid out.
6. This drawing must be read with the relevant specification clauses and detail drawings.
7. Order of construction and setting out to be agreed on site.

Red Line Boundary

P04 Proposed Gravel Surfacing

Area: *75 sq m*

F02 Proposed Galvanised Steel Railing
*To engineers specification*

Proposed Roof Sedum Mat
Extensive lightweight sedum blanket
Area: 412 sq m

| Rev | Date | Description of changes |
|---|---|---|
| P03 | 17/09/2026 | Revised to new architects ground floor plan OLDMS-BUT-01-00-DR-A-94000 P04 |
| P02 | 20/08/2026 | Issued for planning |
| P01 | 22/10/2025 | Issued for comment |

CLIENT
Zentra Group
PROJECT NAME
Old Mill Street
DRAWING NAME
General Arrangement Roof Plan

| CREATED ON | CREATED BY | APPROVED BY |
|---|---|---|
| 05/08/2026 | SC | AM |
| DRAWING NUMBER | STATUS | REVISION |
| 2520-CWS-XX-00-DR-L-1002 | S3 | P03 |
| DRAWING SCALE | SIZE | WORK STAGE |
| 1:100 | ISO A1 | Stage 3 |

CW Studio
Studio Nine
9 Stevenson Square
Manchester, M1 1DB
0161 464 3895 / info@cwstudio.co.uk
www.cwstudio.co.uk