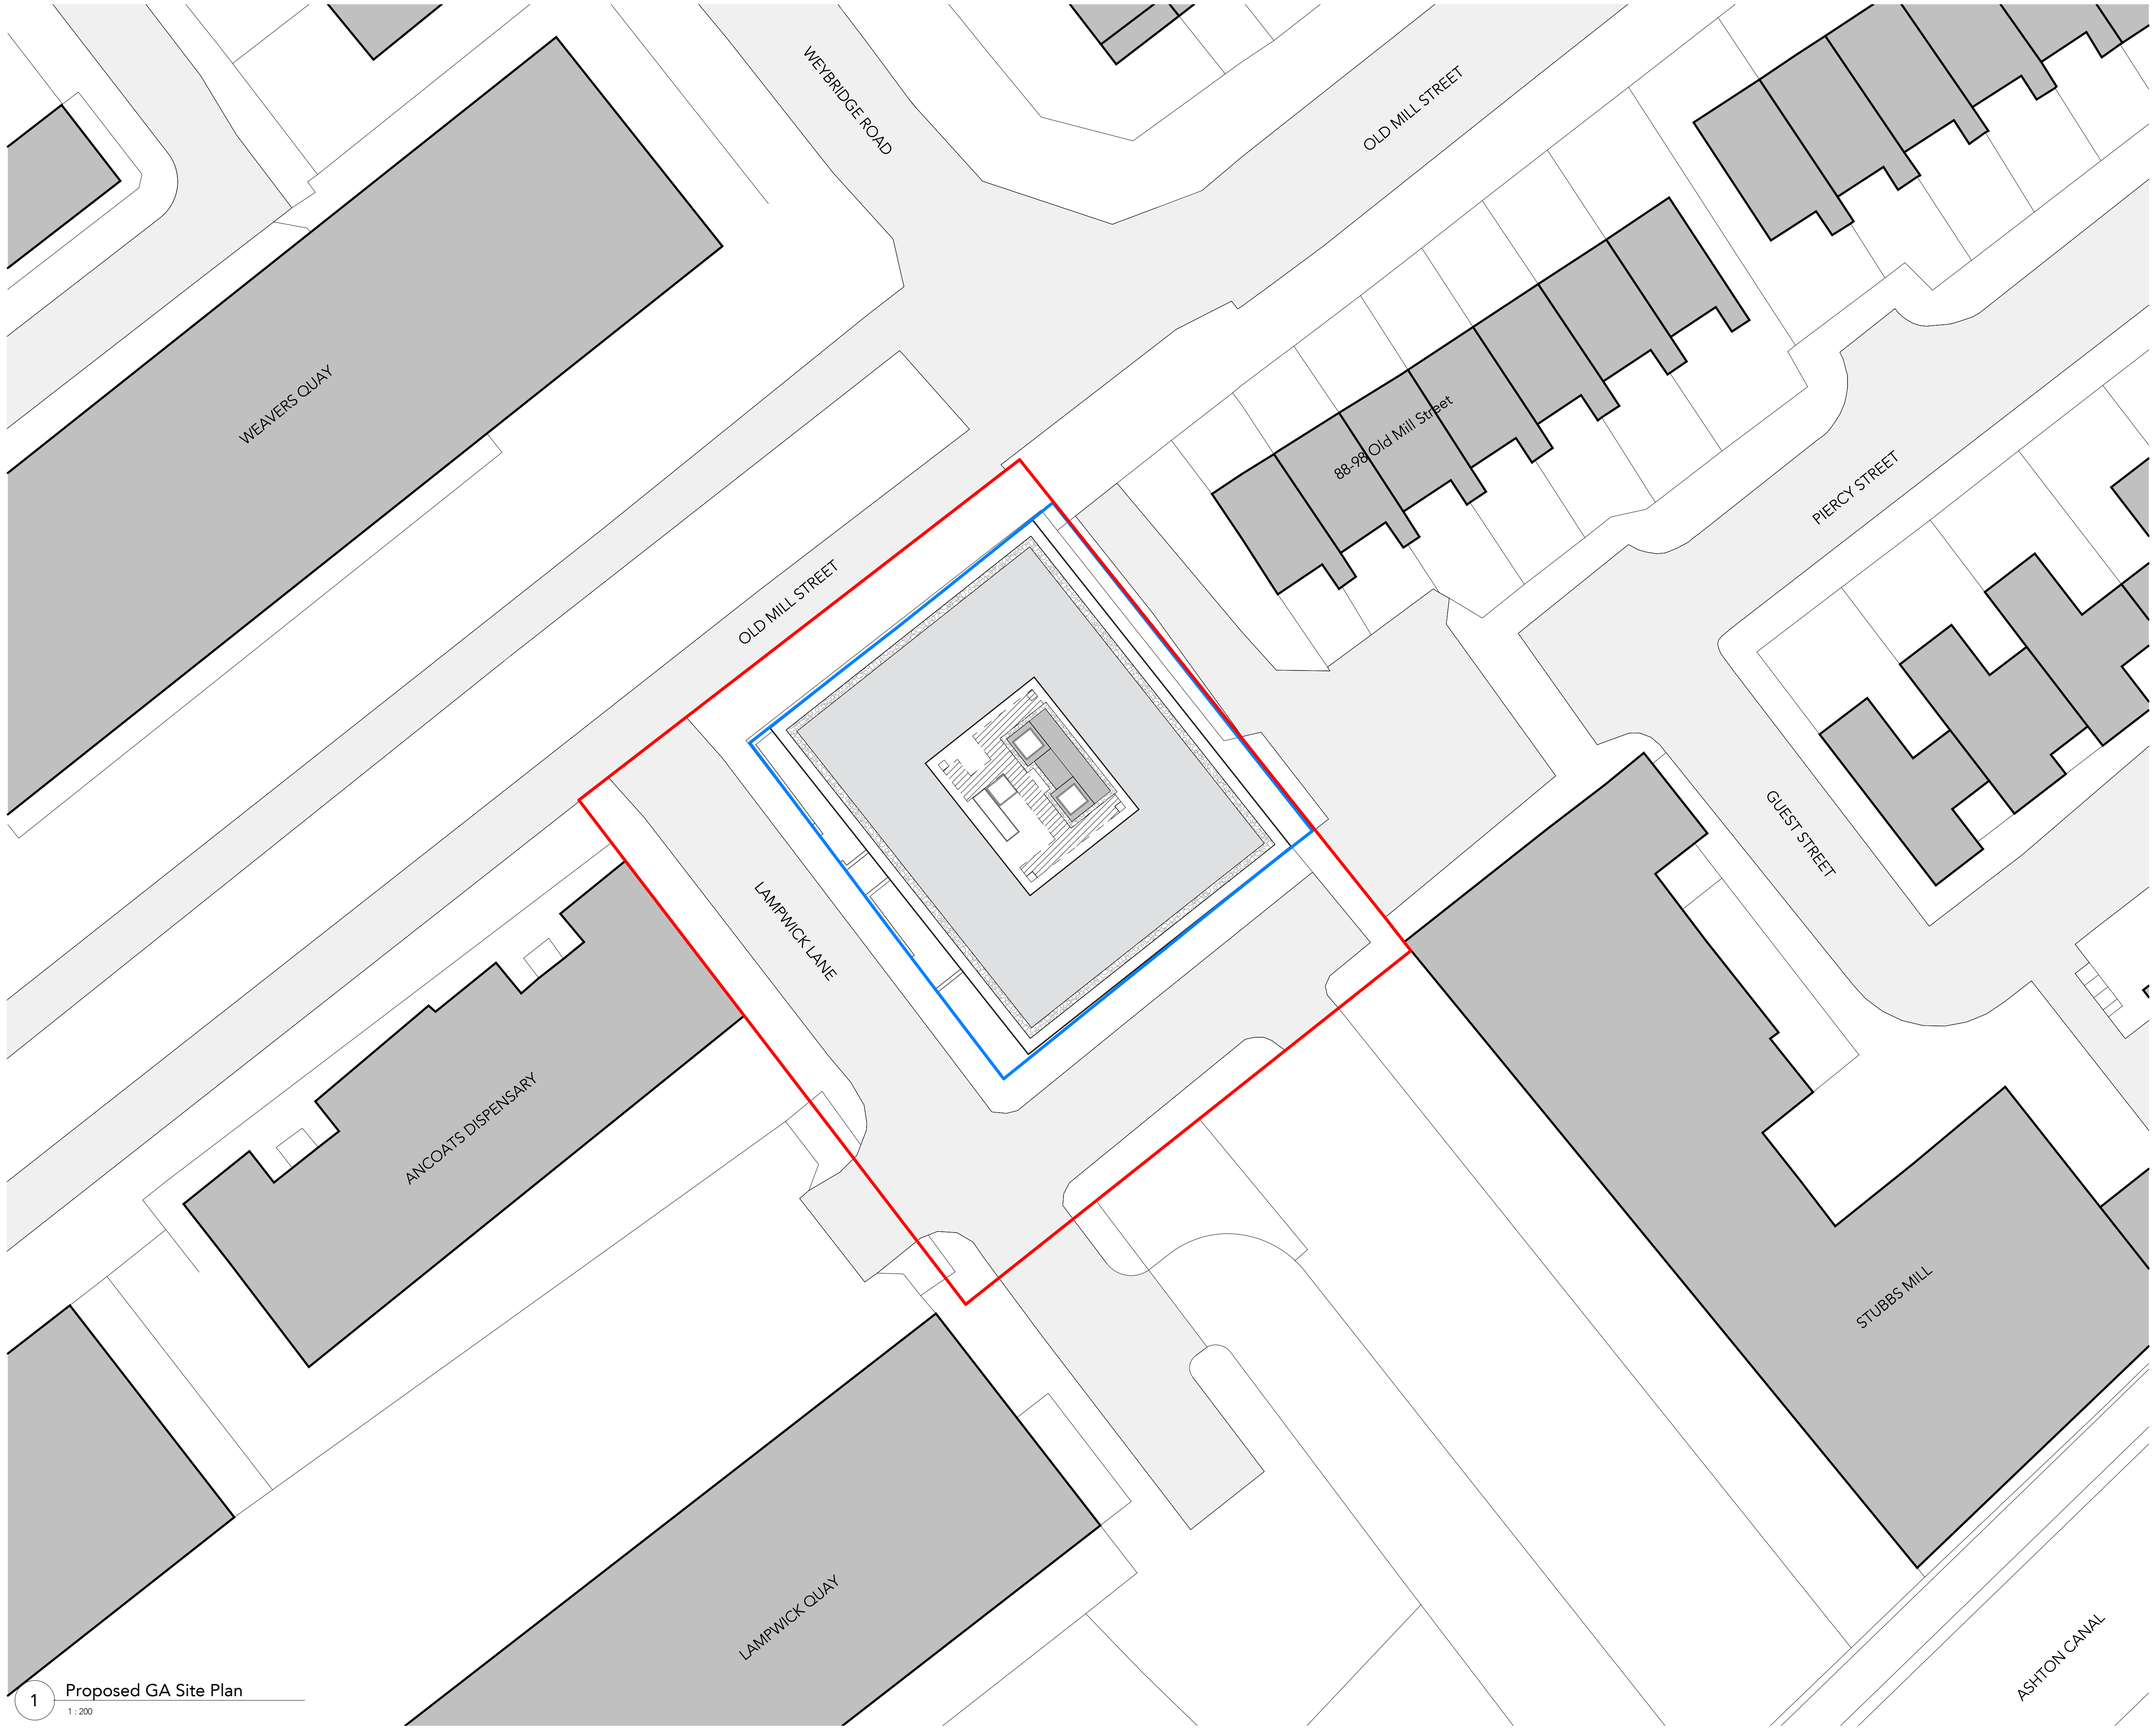


1 Proposed GA Site Plan
1 : 200

Note:
Do Not Scale from this drawing.
Dimensions are to be checked on site.
If in doubt please ask.

2 0 2 4 6 8 10 m
SCALE 1:200

N

Planning Application Boundary

Site Ownership Boundary

Rev	Date	Intls	Details
P02	03.09.26	JE	Planning Issue
P01	24.08.26	JE	Interim Planning Issue

© The moral rights of the author are hereby asserted.
This drawing and design is the sole property of Buttress Ltd and must not be reproduced without permission.
Buttress Ltd is Registered in England and Wales: 5363573

Buttress

Manchester
41 Bengal Street
Manchester
M4 6AF
0161 236 3303

Leeds
Clockwise, Yorkshire House
Greek Street, Leeds
LS1 5SH
0113 539 7965

www.buttress.net

Certified B Corporation

Project Title Old Mill Street
Client Zentra
Location Manchester

Drawing ref Proposed Site Plan - Planning

Date 03/09/2026
Scale 1 : 200
Checker JE
Size A1
Job No: 10042
Status S0

Project	Origin	Volume	Level	Type	Role	Number	Rev
OLDMS	BUT	ZZ	00	DR	A	90400	P02