
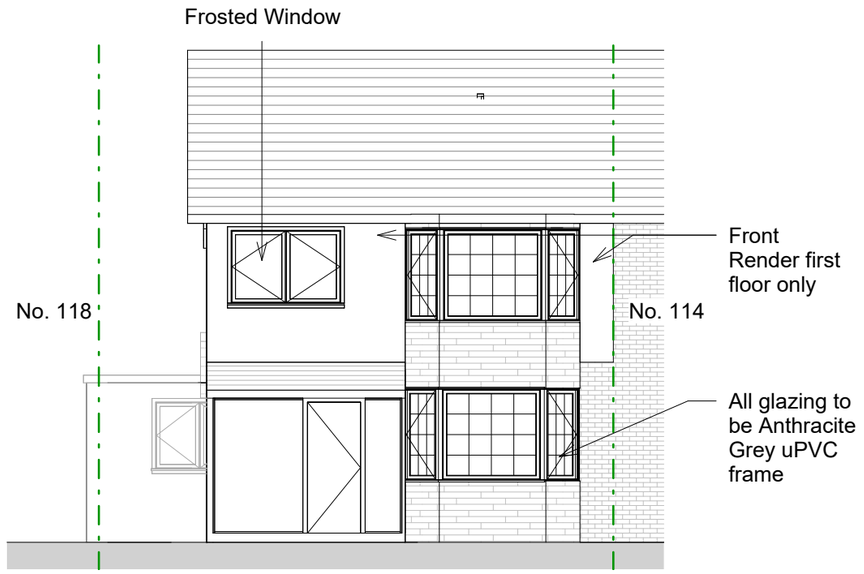



Front Elevation as Proposed

1 : 100

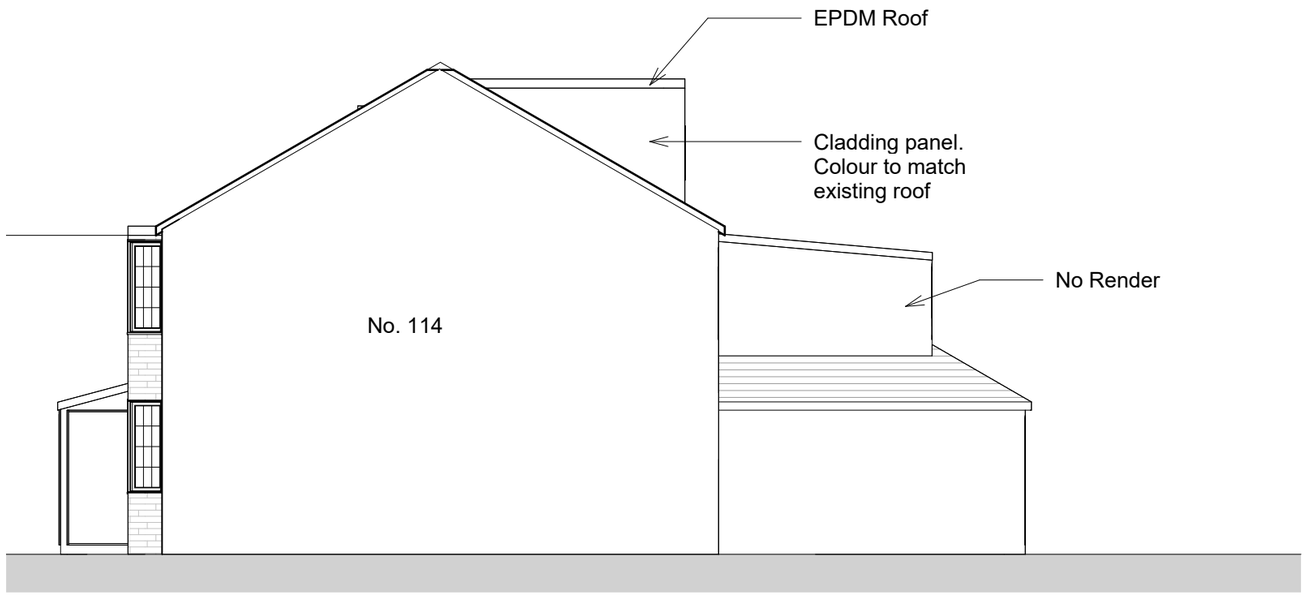


No. 114 Side Elevation as Proposed

1 : 100

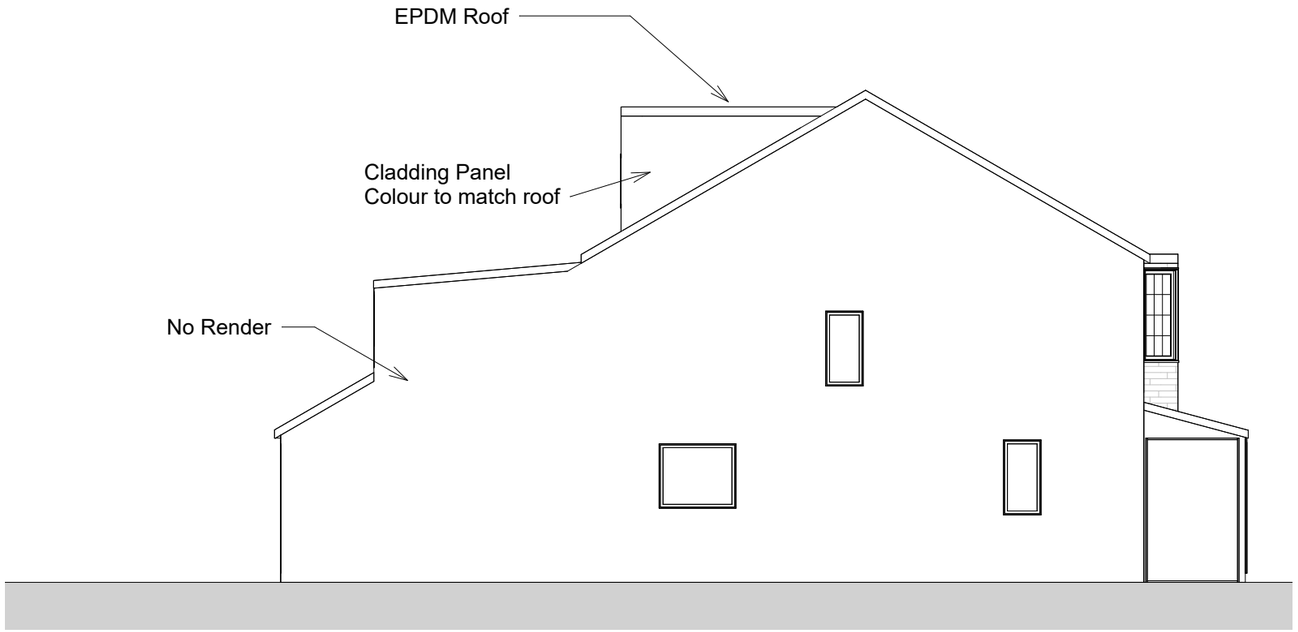

Side Elevation as Proposed

1 : 100

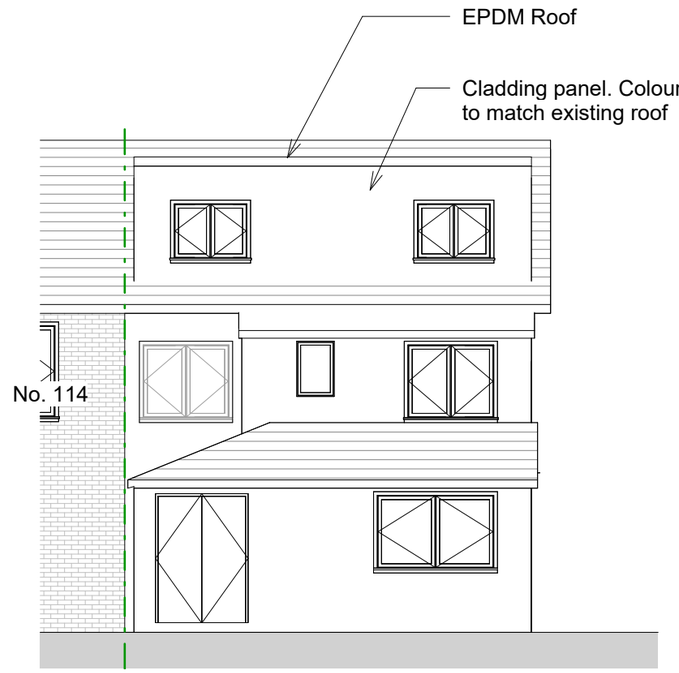

Rear Elevation as Proposed

1 : 100

1 0 1 2 3 4 5

SCALE 1:100 m

SAFETY, HEALTH & ENVIROMENTAL INFORMATION

IN ADDITION TO HAZARDS/RISKS NORMALLY ASSOCIATED WITH THE TYPES OF WORK INDICATED ON THIS DRAWING, NOTE THE FOLLOWING:

CONSTRUCTION:

TBC.

MAINTENANCE & CLEANING:

TBC.

DECOMMISSIONING/DEMOLITION:

TBC.

NOTE: IT IS ASSUMED THAT ALL WORKS WILL BE CARRIED OUT BY A CONTRACTOR THAT IS COMPETENT IN THE WORKS IDENTIFIED AND (WHERE APPROPRIATE) THE CONTRACTOR WORKS TO AN APPROVED METHOD STATEMENT.

Rev	Date	Description	Drawn	Chk'd
C	12/10/26	Render removed	AU	AU
B	06/10/26	Side window	AU	AU
A	08/05/26	Planning Application	AU	AU

Revision Schedule

Client:
Kiyum Mohammed

Project:
116 Brantingham Rd, M21 0TU

Drawing Title:
Elevations as Proposed

Drawing Status:
Planning

Drawn By:	*Date:*
AU	12/10/26
Checked By:	*Scale @ A3:*
AU	1 : 100
Approved By:	*Revision :*
AU	C

Drawing No.:
2064-E 01

AU Archi+

General Notes:

- *AU Architects Ltd shall have no responsibility for any use made of this document other than for that which it was prepared and issued.*
- *All dimensions should be site checked on site.*
- *Do not scale from this drawing.*
- *Any drawing errors or divergencies should be brought to the attention of AU Designs Ltd.*