
Notes

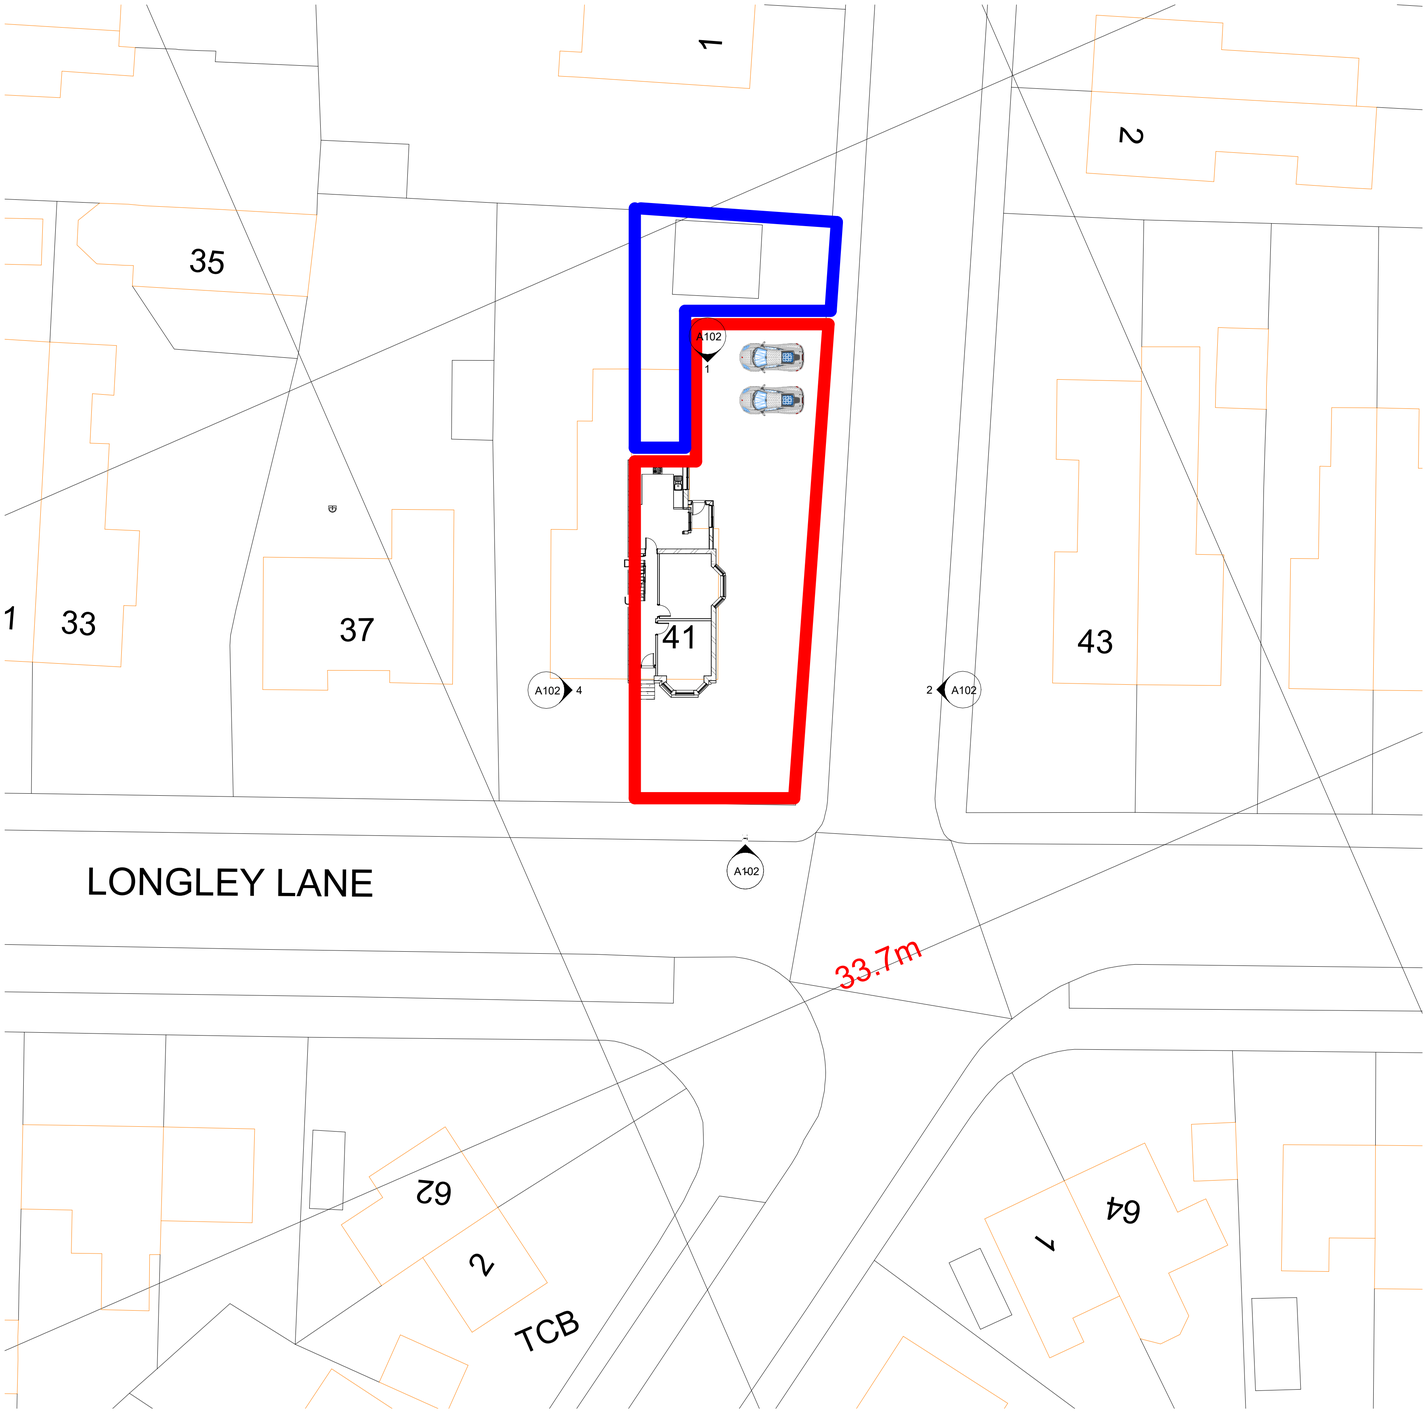

2 SITE PLAN
1 : 200



1 LOCATION PLAN
1 : 1250

BLUE LINE INDICATING SITE BOUNDARY OF OTHER LAND OWNED
41 Longley Lane Manchester M22 4JD

RED LINE INDICATING SITE BOUNDARY
41 Longley Lane Manchester M22 4JD

Rev	Description	Date	Dr by	App by
original by: NK		date created: 31/07/26		approved by: NK

NK Architectural
Enquiries@nkarchitectural.co.uk
0161 818 4727
www.NKARCHITRCTURAL.co.uk

client name: OWNER

project: 41 Longley Lane Manchester M22 4JD

drawing: SITE AND LOCATION PLAN

computer file: C:\Users\NKARC02\Dropbox\NKARC\41 Longley Lane Manchester M22 4JD\41 Longley Lane Manchester M22 4JD v1.0.rvt

plot date:

project number: 2026.0042.2243

scale: As indicated @A1

drawing number: A105

rev: A

issue status: PLANNING

This drawing is to be read in conjunction with all related drawings. All dimensions must be checked and verified on site before commencing any work or producing shop drawings. The originator should be notified immediately of any discrepancy.
This drawing is copyright and remains the property of NK Architectural.