
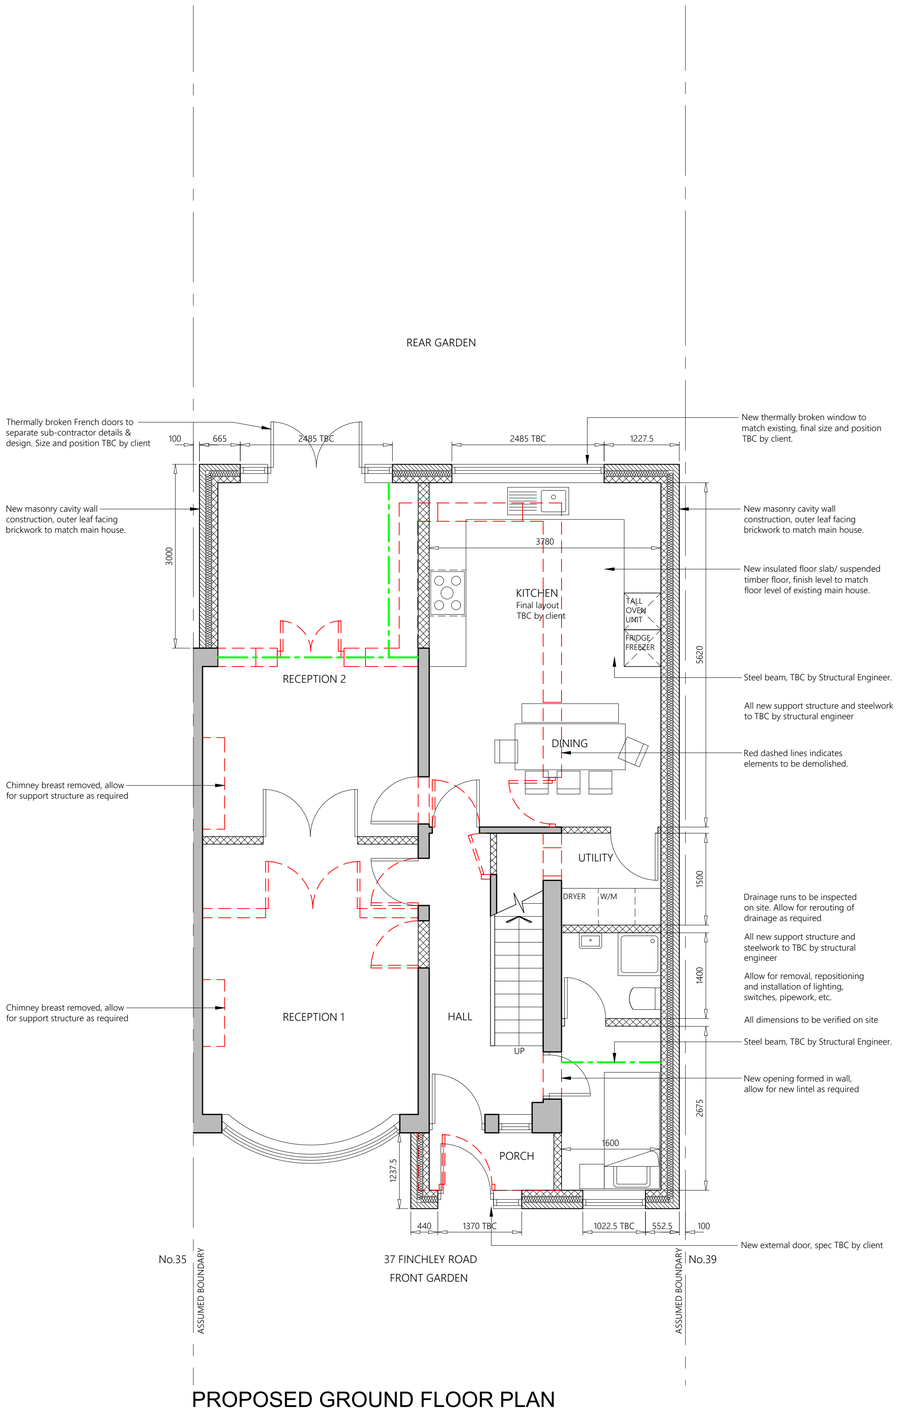


PROPOSED GROUND FLOOR PLAN

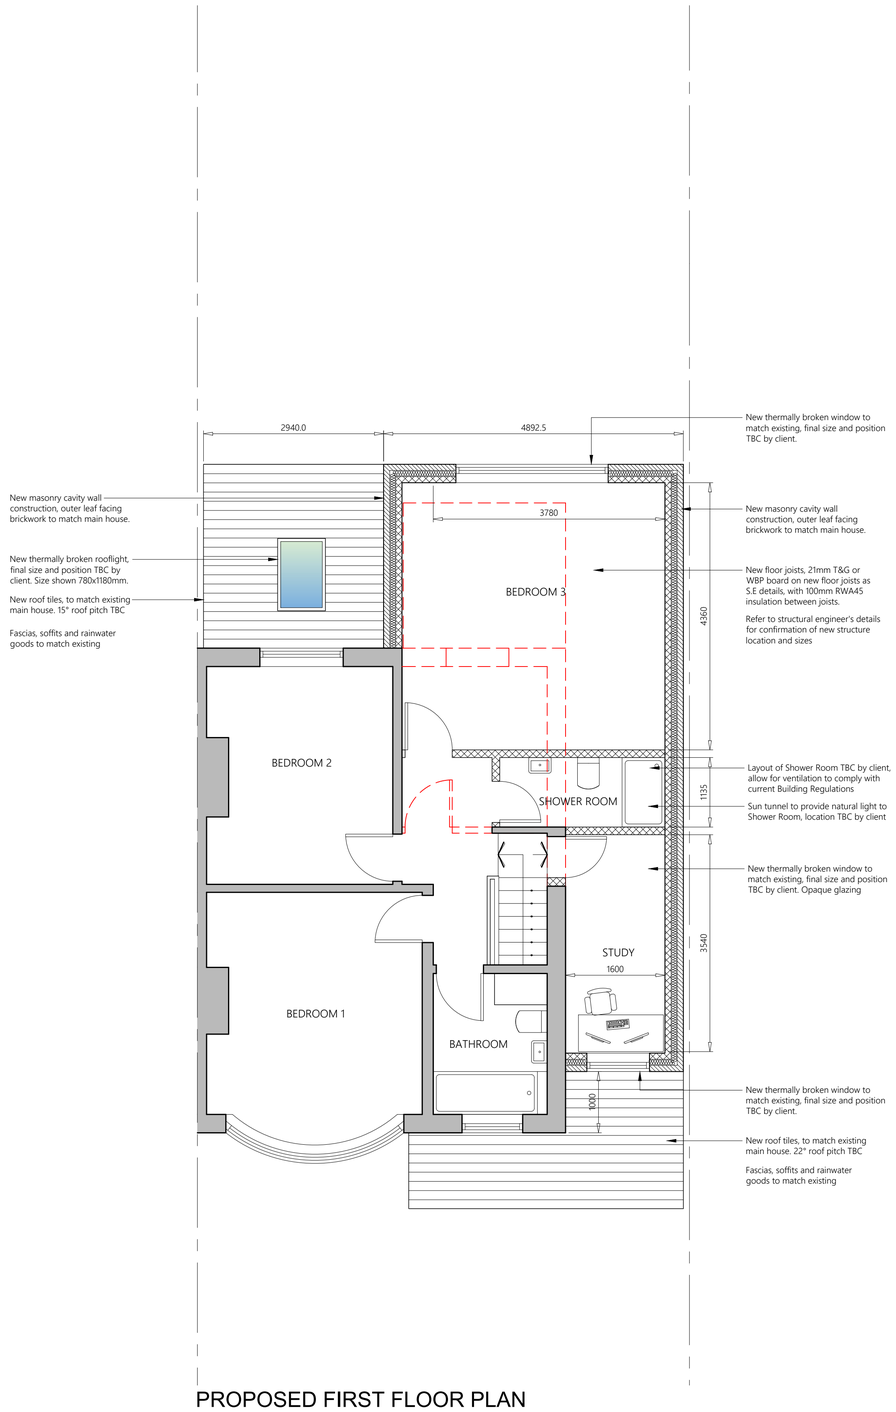

PROPOSED FIRST FLOOR PLAN

0 1 2 3
Scale Bar 1:50 Metres

PROJECT	37 Finchley Road Fallowfield M14 6EN		
CLIENT	M Lad		
STATUS	Information		
DRAWING	Proposed Plans		
DWG No.	2640-03	REV	
SCALE	1:50@A1	DATE	Oct '26

AGB CAD SERVICES
website: www.agbcad.co.uk
email: info@agbcad.co.uk
telephone: 07912 090 125