

All information should be checked by the contractor on site before commencing work. Any discreprencies should be reported to Archirama immediately. All rights are reserved and are not transferable. Unauthorised reproductions of this drawing are not permitted.

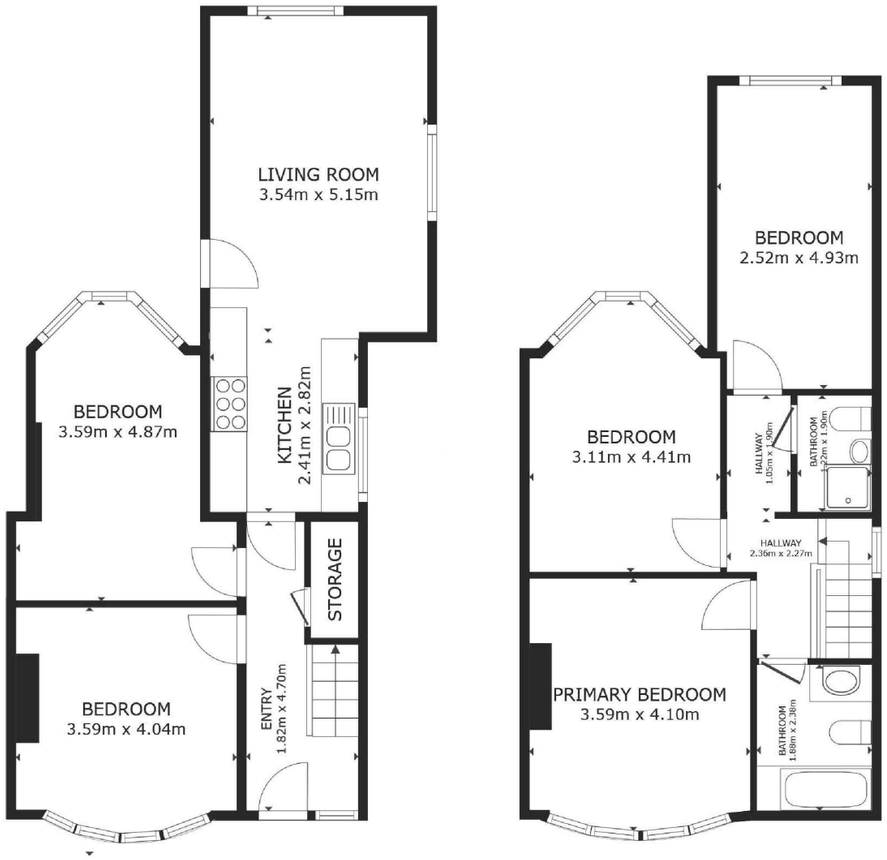

2 EXISTING GROUND FLOOR PLAN
1:100 @ A3

3 EXISTING FIRST FLOOR PLAN
1:00 @ A3

0m 2m 4m 6m 8m 10m
Scale 1:100 @ A3

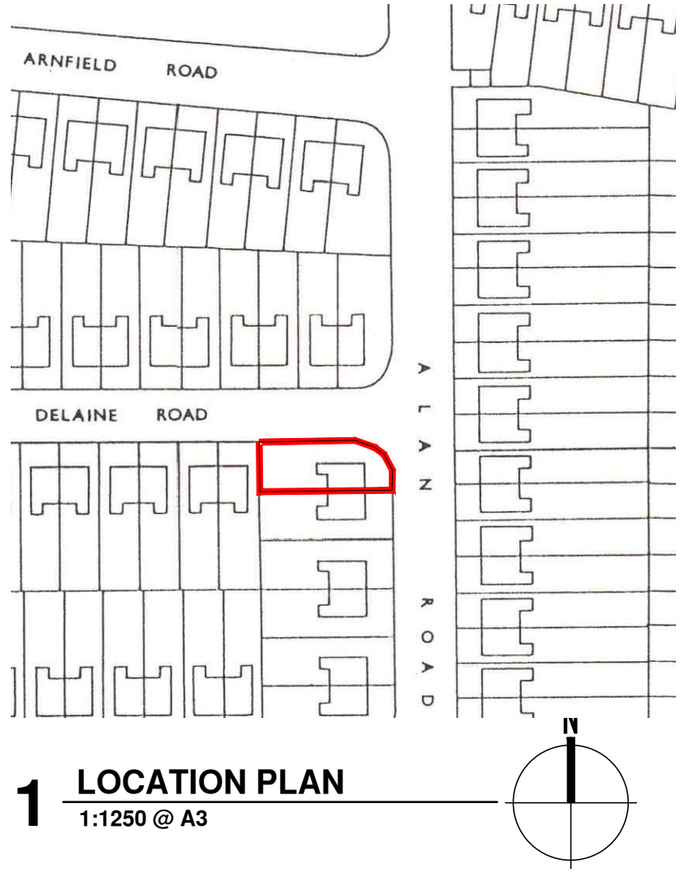

1 LOCATION PLAN
1:1250 @ A3

Rev.	Date	Description
A		
B		
C		
D		
E		

archirama
Architecture & project management
Archirama Ltd
3 Park Gate Avenue, Withington, Manchester M20 3BZ
Tel: 07976 171 006 email mail@archirama.co.uk

Client: Mrs Gerladine Quinn

Project / Site: 30 Alan Road, Withington, Manchester

Drawing Title: All in one plans for Certicate of lawfulness for exising Use

Drawn By: FR 22/09/2026
Checked by:
Stage: Planning
Scale: 1 : 100@A3

Drawing No: PL01
Revision: -