

front elevation



side elevation scale 1:50

NOTES

This drawing is the property of Equilibrium Architects and copyright is reserved by them. This drawing is not to be copied or disclosed by or to any unauthorised persons without the prior written consent of Equilibrium Architects.

Do not scale from this drawing.

All dimensions are to be checked on site prior to construction, manufacture of any components and ordering of materials and equipment.

Any discrepencies are to be reported to the architect for clarification.

All materials and workmanship to be in accordance with the current British Standards and codes of practice.


This drawing is to be read in conjunction with all relevant Architectural, Structural Engineers, Mechanical Engineers, Electrical Engineers and Specialists drawings and specifications.

As with all construction projects the CDM 2015 regulations apply and the work on this project may require both the issue of a notification to the HSE (because of the durationof the works on site) and the client may also need to appoint a Principal Designer because there may be more than one contractor working on site.
The Principal Designer will be able to coorinate the pre-construction information and also ensure that all duty holders under CDM comply with their relevant duties.

The building owner is to serve a Party Wall Act Notice as applicable to adjoining property owners as outlined in TheParty Wall Act 1996
The Building Contactor is to verify the thickness of the party walls prior to commencement of the proposed works.



ground floor plan

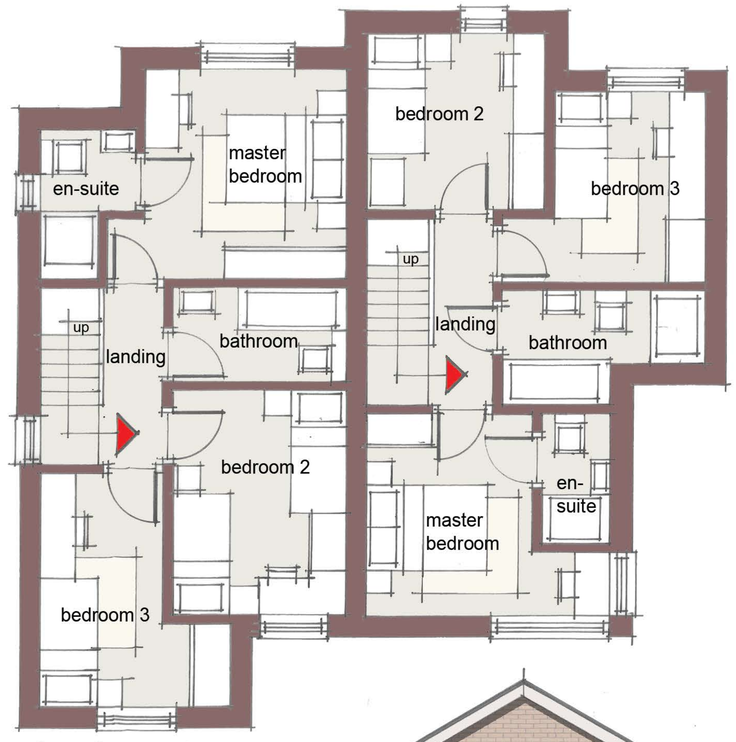


first floor plan

material schedule

walls:	red multi facing brickwork
roof:	slate grey coloured plain interlocking roof tile
fascias:	timber fascias and bargeboards- white paint finish
rainwater goods:	black upvc half round gutters with round rwp's
windows:	white upcv double glazed side hung casements
doors:	composite timber effest front doors
boundary:	1800mm high horizontal board fencing with lockable gates to rear access



rear elevation

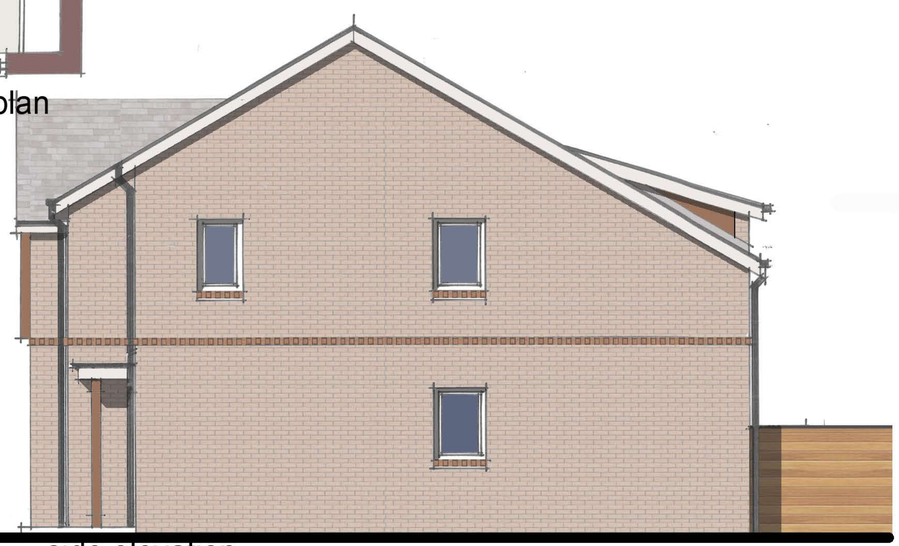

side elevation scale 1:50

Drawing Status: .

proposed site layout
scale 1:200

REV	DESCRIPTION	CHECK	DATE

CLIENT

Mr Tom Naughton

PROJECT

Proposed residential development at Rose Cottage, Eastwood Road, M40 3RJ

DRAWING

Scheme Design drawing

SCALE	DATE	DRAWN	CHECKED
1:50 at A1	October 26		

DRAWING NO.	CAD REFERENCE NO.	REVISION
R 1077	sk 04	

equilibrium ARCHITECTS
3 Manchester Road, Bury, BL9 0DR T;0161 797 2077
info@equilibriumarchitects.co.uk www.equilibriumarchitects.co.uk