
Notes



2 SITE PLAN
1 : 200

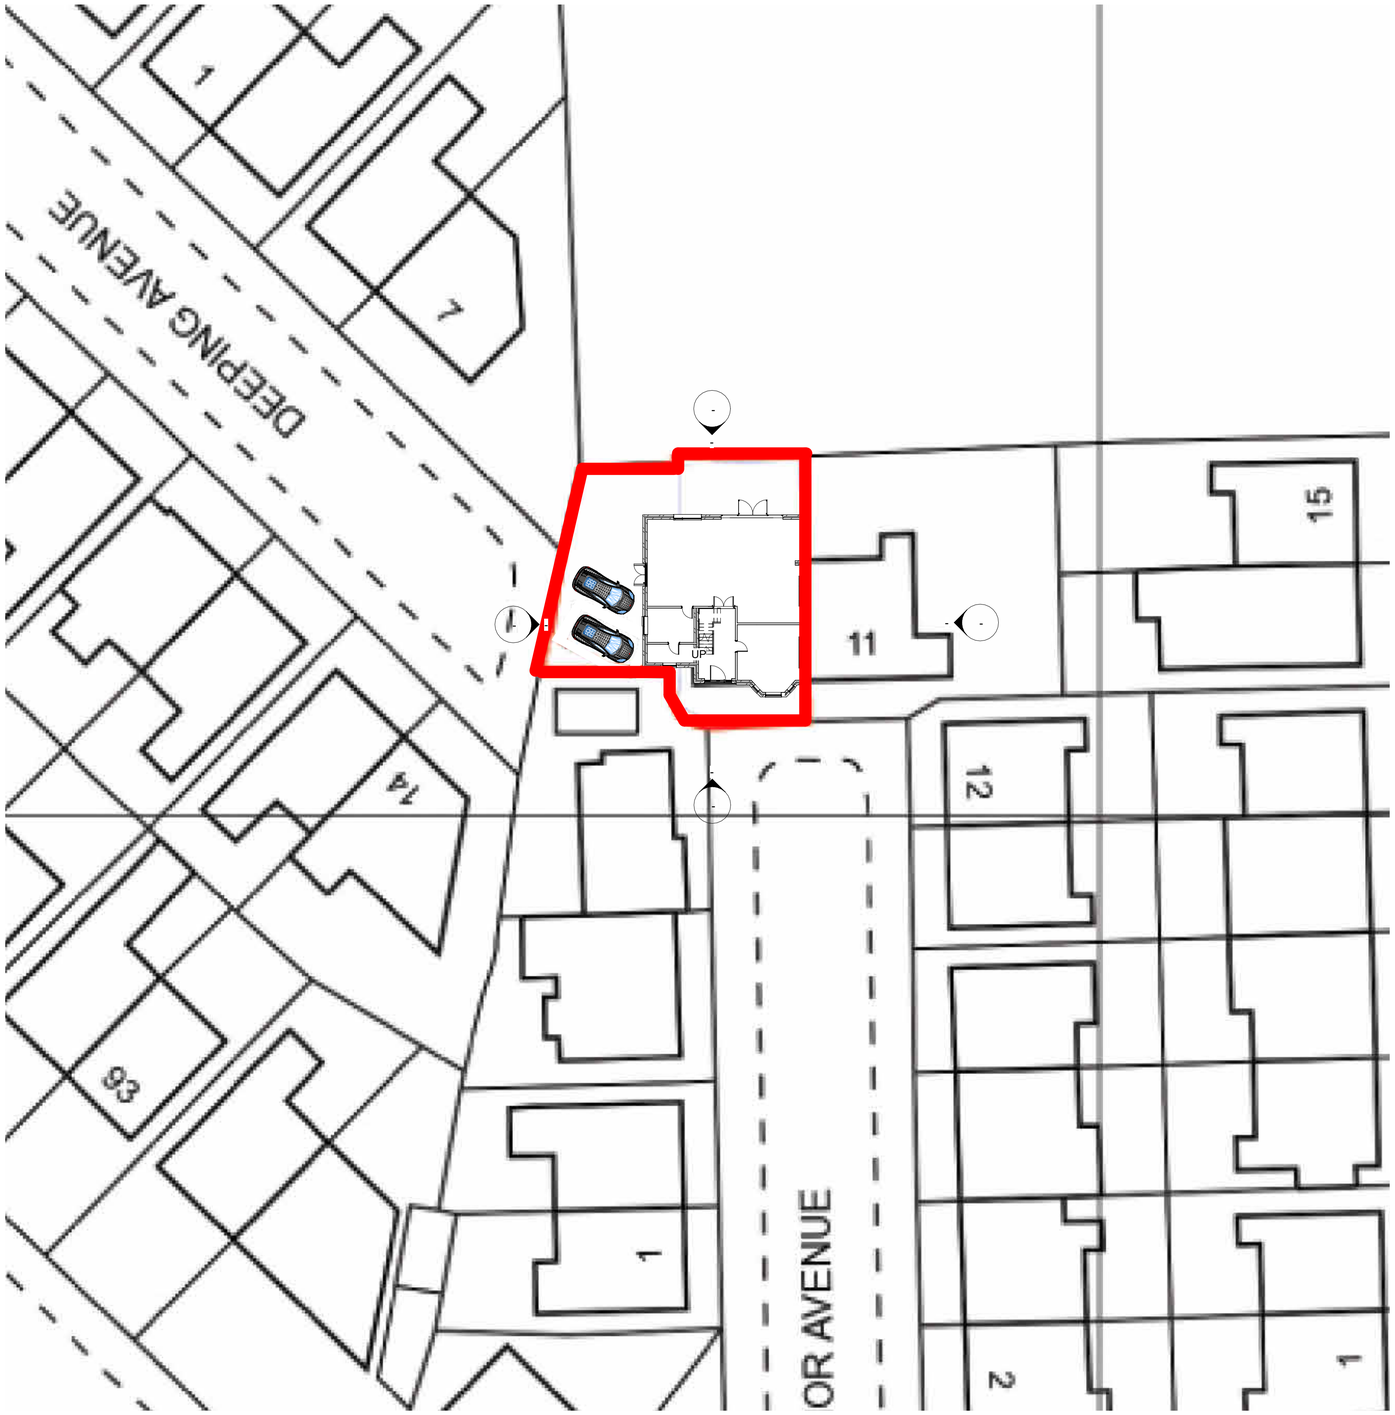

9, Manor Ave, Manchester
M16 8DX

1 LOCATION PLAN
1 : 1250

RED LINE INDICATING SITE BOUNDARY
9 MANOR AVENUE, MANCHESTER M16 8DX

Rev	Description	Date	Dr by	App by

original by	date created	approved by
NK	25/08/26	NK

NK Architectural
Enquiries@nkarchitectural.co.uk
0161 818 4727
www.NKARCHITRCTURAL.co.uk

client name
OWNER

project
9 MANOR AVENUE, MANCHESTER M16 8DX

drawing
SITE AND LOCATION PLAN

computer file	plot date
C:\Users\NKARC02\Dropbox\NKARC\9 MANOR AVENUE MANCHESTER M16 8DX\9 MANOR AVENUE, MANCHESTER M16 8DX V1.rvt	
project number: 2026.0042.2247	scale: As indicated @A1
drawing number: A105	rev:	issue status: PLANNING

This drawing is to be read in conjunction with all related drawings. All dimensions must be checked and verified on site before commencing any work or producing shop drawings. The originator should be notified immediately of any discrepancy.
This drawing is copyright and remains the property of NK Architectural.