


NORTH EAST ELEVATION
EXISTING
1:150 @ A1

0 2M 4M 8M
1:150

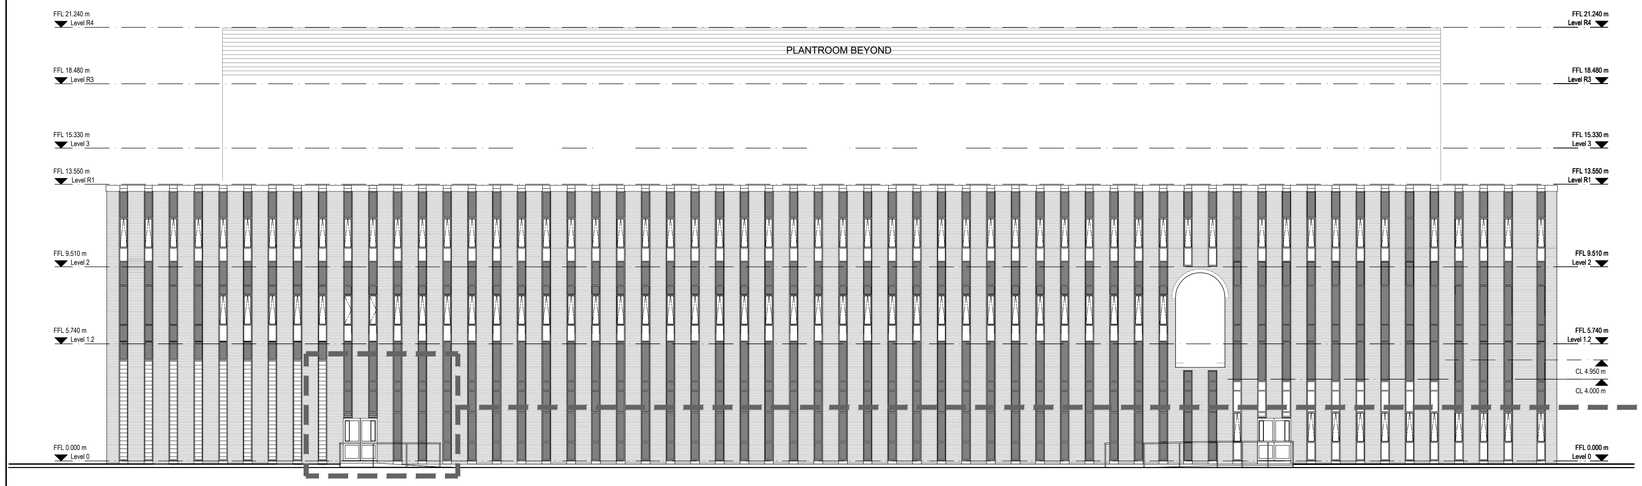

NORTH EAST ELEVATION
EXISTING EXTRACT
1:50 @ A1

0 1M 2M 4M
1:50

LEGEND
Window pane
Spandrel panel
Louvred panel
Brickwork



NORTH EAST ELEVATION
PROPOSED
1:150 @ A1

0 2M 4M 8M
1:150



NORTH EAST ELEVATION
PROPOSED
1:50 @ A1

0 1M 2M 4M
1:50

LEGEND
Window pane
Spandrel panel
Louvred panel
Brickwork
New Aluminum Louvred panel to Replace Glazing Colour: Black to match existing
New Satin Stainless Steel balustrade and handrail to ramp





EXISTING AND PROPOSED ARTISTIC VIEW OF LOUVRES (ramp not shown)



EXISTING RAMP WITH CONCRETE SURACE & BLACK HANDRAIL




PORPOSED RAMP WITH CONCRETE UPSTAND & SATIN STEEL HANDRAIL

The University of Manchester

NOTES

1. DO NOT SCALE FROM THIS DRAWING.
2. ALL MEASUREMENTS ARE IN MILLIMETRES UNLESS STATED OTHERWISE.
3. THIS DRAWING IS TO BE READ IN CONJUNCTION WITH THE SPECIFICATION AND ALL RELEVANT ARCHITECTURAL, ELECTRICAL, MECHANICAL AND STRUCTURAL DRAWINGS.
4. (c) UNIVERSITY OF MANCHESTER. THIS DRAWING MUST NOT BE REPRODUCED WITHOUT PERMISSION.
5. DIRECTORATE OF ESTATES AND FACILITIES TO BE NOTIFIED OF ANY DISCREPANCIES.

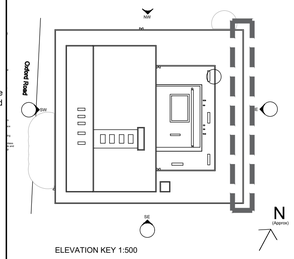

ELEVATION KEY 1:500

IN ADDITION TO THE HAZARDS/RISKS NORMALLY ASSOCIATED WITH THE TYPES OF WORK DETAILED ON THIS DRAWING, NOTE THE FOLLOWING SIGNIFICANT RESIDUAL RISKS :-

Item	Hazard	Risk
-		

Rev	Description	By	Date	Chk'd	Auth
P06	UPDATED PLANNING ISSUE	PM	SEP 26	KMD	KMD
P05	Initial Stage 4 Issue	PM	13/04/26	KMD	KMD
P04	PLANNING ISSUE	PM	MAR 26	KMD	KMD
P03	New ramp added and louvres amended to suit area required	PM	16/03/26	KMD	KMD

MANCHESTER 1824
The University of Manchester

BondBryan:Fairhursts

Directorate of Estates and Facilities
Beyer Building
The University of Manchester
Oxford Road
Manchester
M13 9PL

Bond Bryan : Fairhursts
5th Floor
31 Dale Street
Manchester
M1 1EY

Drawing Status
STAGE 4

Project
UNIVERSITY OF MANCHESTER KILBURN PLANT COMPOUND AND FACADE ALTERATIONS

Building Name
THE KILBURN BUILDING

Sub Site Name
-

Site Name
SOUTH CAMPUS

Drawing Title
EXISTING AND PROPOSED NORTH EAST ELEVATION ALTERATIONS

PM	Drawn	Checked	Authorised
GT	KMD	PM	KDM
Scale	Date	Date	Date
1:150 @A1	30/09/26	30/09/26	30/09/26

Drawing No.
7799-FA-KB-ZZ-DR-A-13100

Revision
P06