

Please read in conjunction with '***2201-BBA-ZZ-16-DR-L-1614 – Softworks Plan***' & '***2201-BBA-ZZ-16-DR-L-2161 – Soft Landscape Details***'.




Artistic Impresion - Compound from Wilton Street

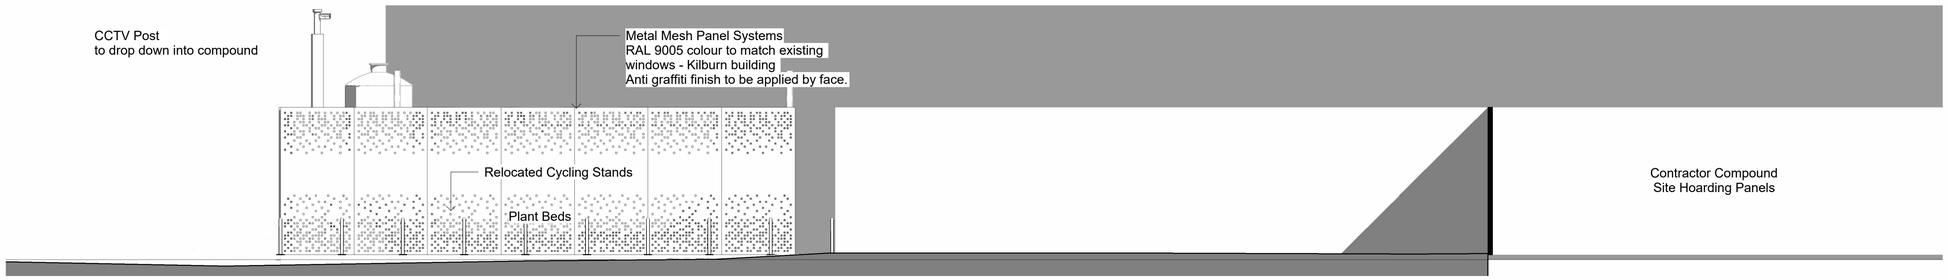


A Proposed South Elevation - Compound
1 : 50

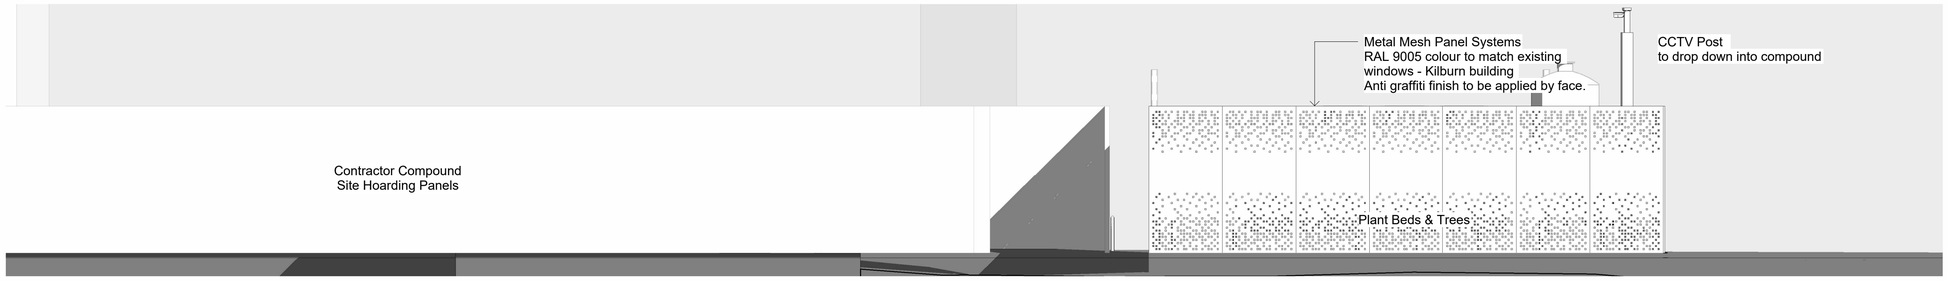

B Proposed North Elevation - Compound
1 : 50

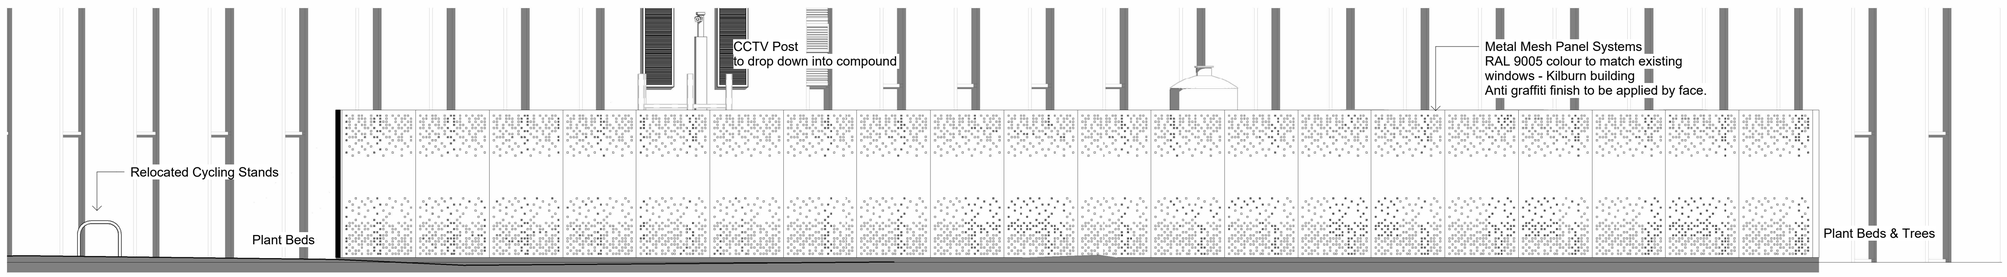

C Proposed East Elevation - Compound
1 : 50

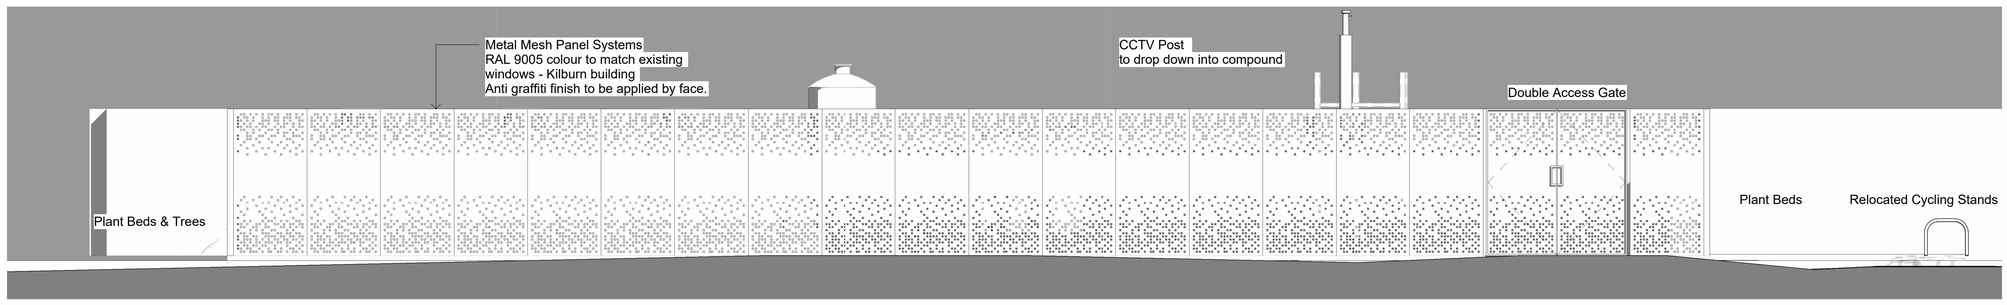

D Proposed West Elevation - Compound
1 : 50


NOTES

1. DO NOT SCALE FROM THIS DRAWING.
2. ALL MEASUREMENTS ARE IN MILLIMETRES UNLESS STATED OTHERWISE.
3. THIS DRAWINGS IS TO BE READ IN CONJUNCTION WITH THE SPECIFICATION AND ALL RELEVANT ARCHITECTURAL, ELECTRICAL, MECHANICAL AND STRUCTURAL DRAWINGS.
4. UNIVERSITY OF MANCHESTER. THIS DRAWING MUST NOT BE REPRODUCED WITHOUT PERMISSION.
5. DIRECTORATE O ESTATES AND FACILITIES TO BE NOTIFIED OF ANY DISCREPANCIES.

Scale Bars TO BE USED ONLY AS GUIDANCE

1:100	mm	1000	3000	5000	
1:200	mm	5000	8000		
1:500	M	5	15	25	
1:1250	M	10	30	50	70

North

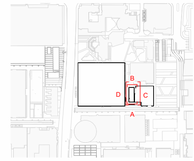

Key Plan
1 : 5000

Rev	Description	Date	By
P02	Updated Planning Issue	30/09/26	KMD
P01	Planning Issue	31/03/26	KMD

MANCHESTER 1824
The University of Manchester

Directorate of Estates and Facilities
Beyer Building
The University of Manchester
Oxford Road
Manchester
M13 9PL

Fairhursts:

Fairhurst Architects
5th Floor
31 Dale Street
Manchester
M1 1EY
+44 (0)161 831 7300

Drawing Status
STAGE 4

Project
University of Manchester Kilburn Plant Compound and Facade Alterations

Building Name
The Kilburn Building

Building No.

Site Name
South Campus

Sub Site Name

Drawing Title
Proposed Compound Elevations

PM	Drawn	Checked	Authorised
G&T	PM	KMD	

Scale @A1	Date	Date	Date
As indicated	30/09/26	30/09/26	

Drawing No.
7799-FA-KB-ZZ-DR-A-08021

Revision
P02

Original Drawing Paper Size 841 x 594