




A Proposed South Elevation - Compound Setting Out
1 : 50

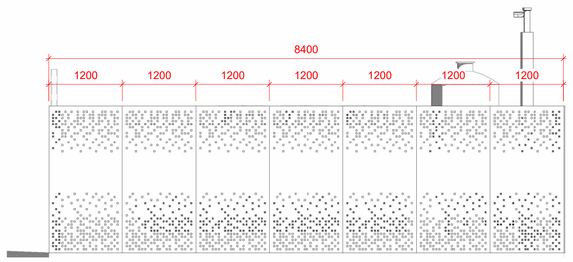


B Proposed North Elevation - Compound Setting Out
1 : 50

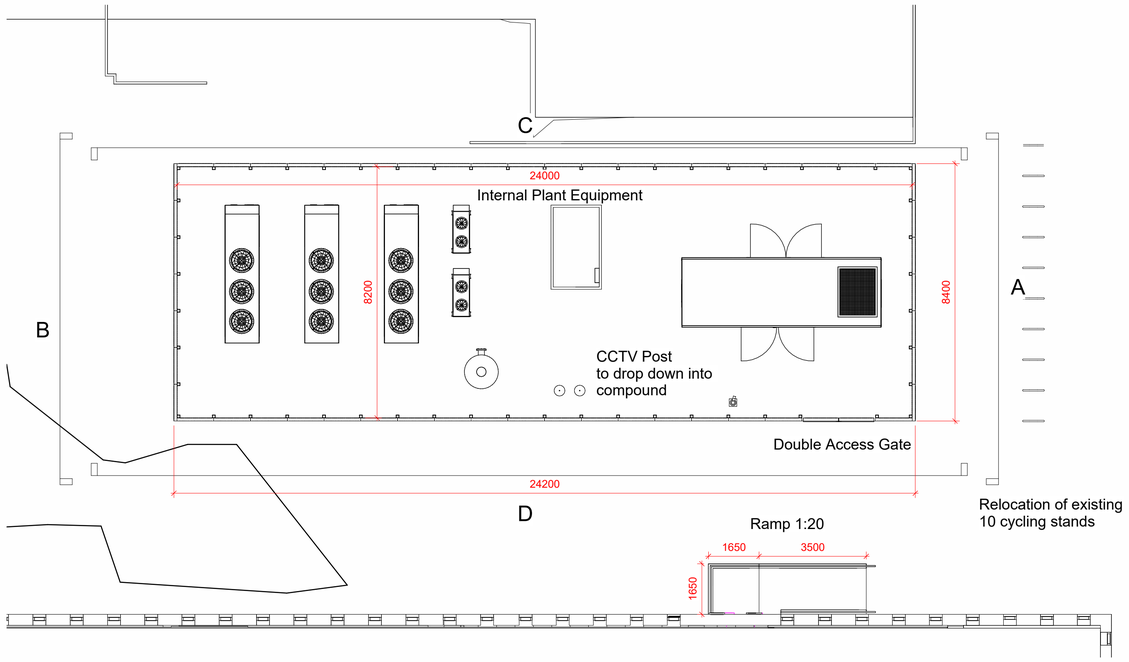

1 Proposed Compound Setting Out Plan
1 : 100

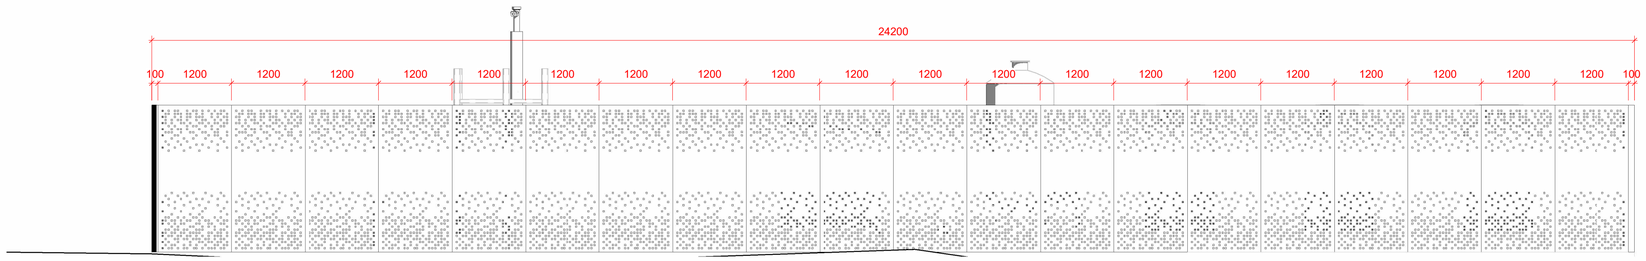

C Proposed East Elevation - Compound Setting Out
1 : 50

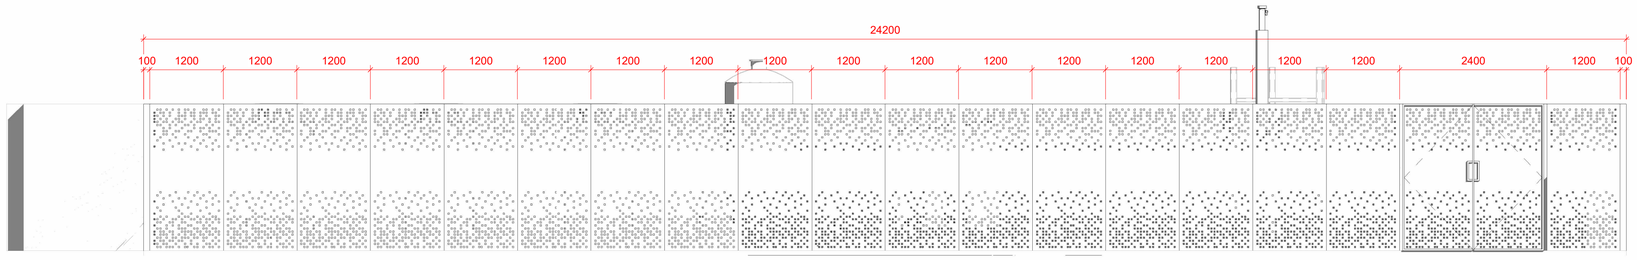

D Proposed West Elevation - Compound Setting Out
1 : 50

NOTES.

1. DO NOT SCALE FROM THIS DRAWING.
2. ALL MEASUREMENTS ARE IN MILLIMETRES UNLESS STATED OTHERWISE.
3. THIS DRAWINGS IS TO BE READ IN CONJUNCTION WITH THE SPECIFICATION AND ALL RELEVANT ARCHITECTURAL, ELECTRICAL, MECHANICAL AND STRUCTURAL DRAWINGS.
4. UNIVERSITY OF MANCHESTER. THIS DRAWING MUST NOT BE REPRODUCED WITHOUT PERMISSION.
5. DIRECTORATE O ESTATES AND FACILITIES TO BE NOTIFIED OF ANY DISCREPANCIES.

Scale Bars TO BE USED ONLY AS GUIDANCE

1:100	mm	1000	3000	5000	
1:200	mm	5000	8000		
1:500	M	5	15	25	
1:1250	M	10	30	50	70

North

Note:

All dimensions are indicative only and subject to detailed design development and final coordination with fencing manufacturer and specialist subcontractor.

Rev	Description	Date	By
P02	Updated Planning Issue	30/09/26	KMD
P01	Planning Issue	31/03/26	KMD

MANCHESTER 1824
The University of Manchester

Directorate of Estates and Facilities
Beyer Building
The University of Manchester
Oxford Road
Manchester
M13 9PL

Fairhursts:

Fairhurst Architects
5th Floor
31 Dale Street
Manchester
M1 1EY
+44 (0)161 831 7300

Drawing Status: STAGE 4

Project: University of Manchester Kilburn Plant Compound and Facade Alterations

Building Name: The Kilburn Building | Building No.:

Site Name: South Campus

Sub Site Name:

Drawing Title: Proposed Compound Setting Out Plan

PM	Drawn	Checked	Authorised
G&T	PM	KMD	

Scale @A1	Date	Date	Date
As indicated	30/09/26	30/09/26	

Drawing No.: 7799-FA-KB-ZZ-DR-A-08010 | Revision: P02

Original Drawing Paper Size 841 x 594