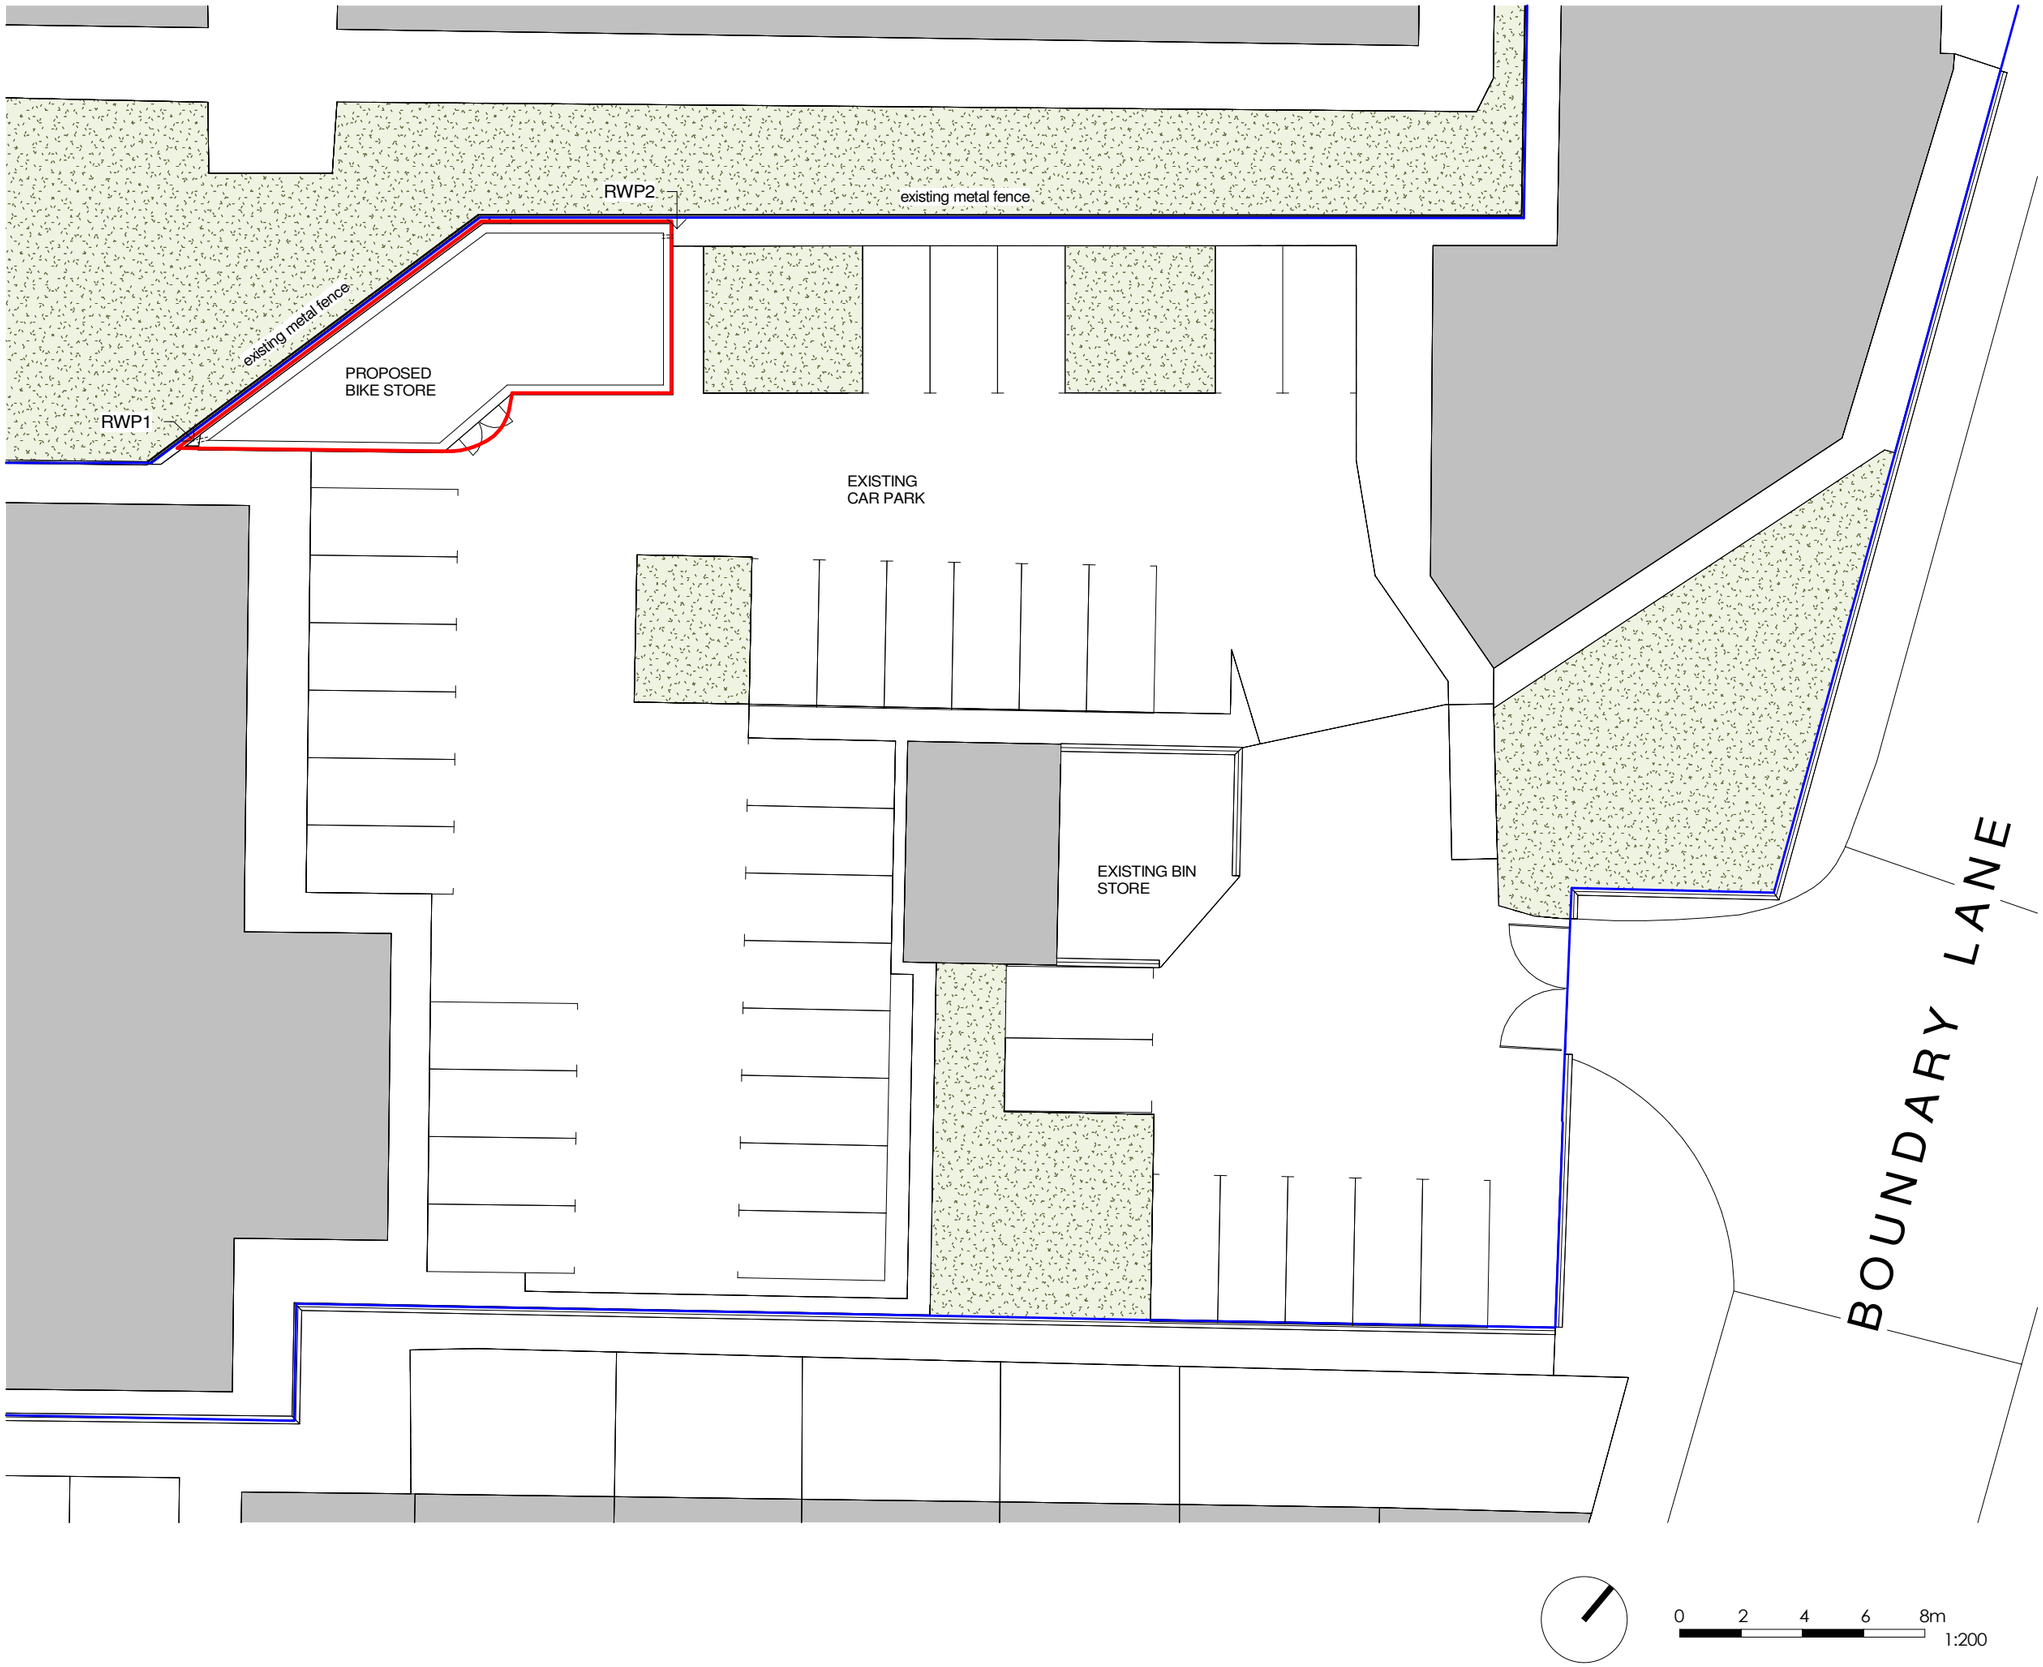


General Notes

The Architect shall have no responsibility for any use made of this document other than for that which it was prepared and issued.

All dimensions should be checked on site. Do not scale from this drawing

To be read in conjunction with all other Consultant's drawings.

The Architect to be immediately notified of any discrepancies.

Copyright on this drawing retained by the Architect.

LEGEND

Land owned by the applicant

Site Boundary

No.	Date	Dwn	Chk	App	Revision or reason for issue
P2	12/10/26	AK	SH		Amended Bike Store
P1	31/08/23	SA	SH		Amended Plans

Client

Zafar Ahmed

createitstudios ...leave an impression

Create It Studios (NW) Ltd
Universal Square
Devonshire Street North
Manchester
M12 6JH

info@createitstudios.co.uk

Project Title

Linford Gardens, 114 Boundary Ln, Manchester M15 6FD

Scale / North Point

1 : 200

Drawing Title

Proposed Site Plan_Option 02

Drawing Number

A1462(02)AP001

Revision

P2

Drawing Status

Preliminary