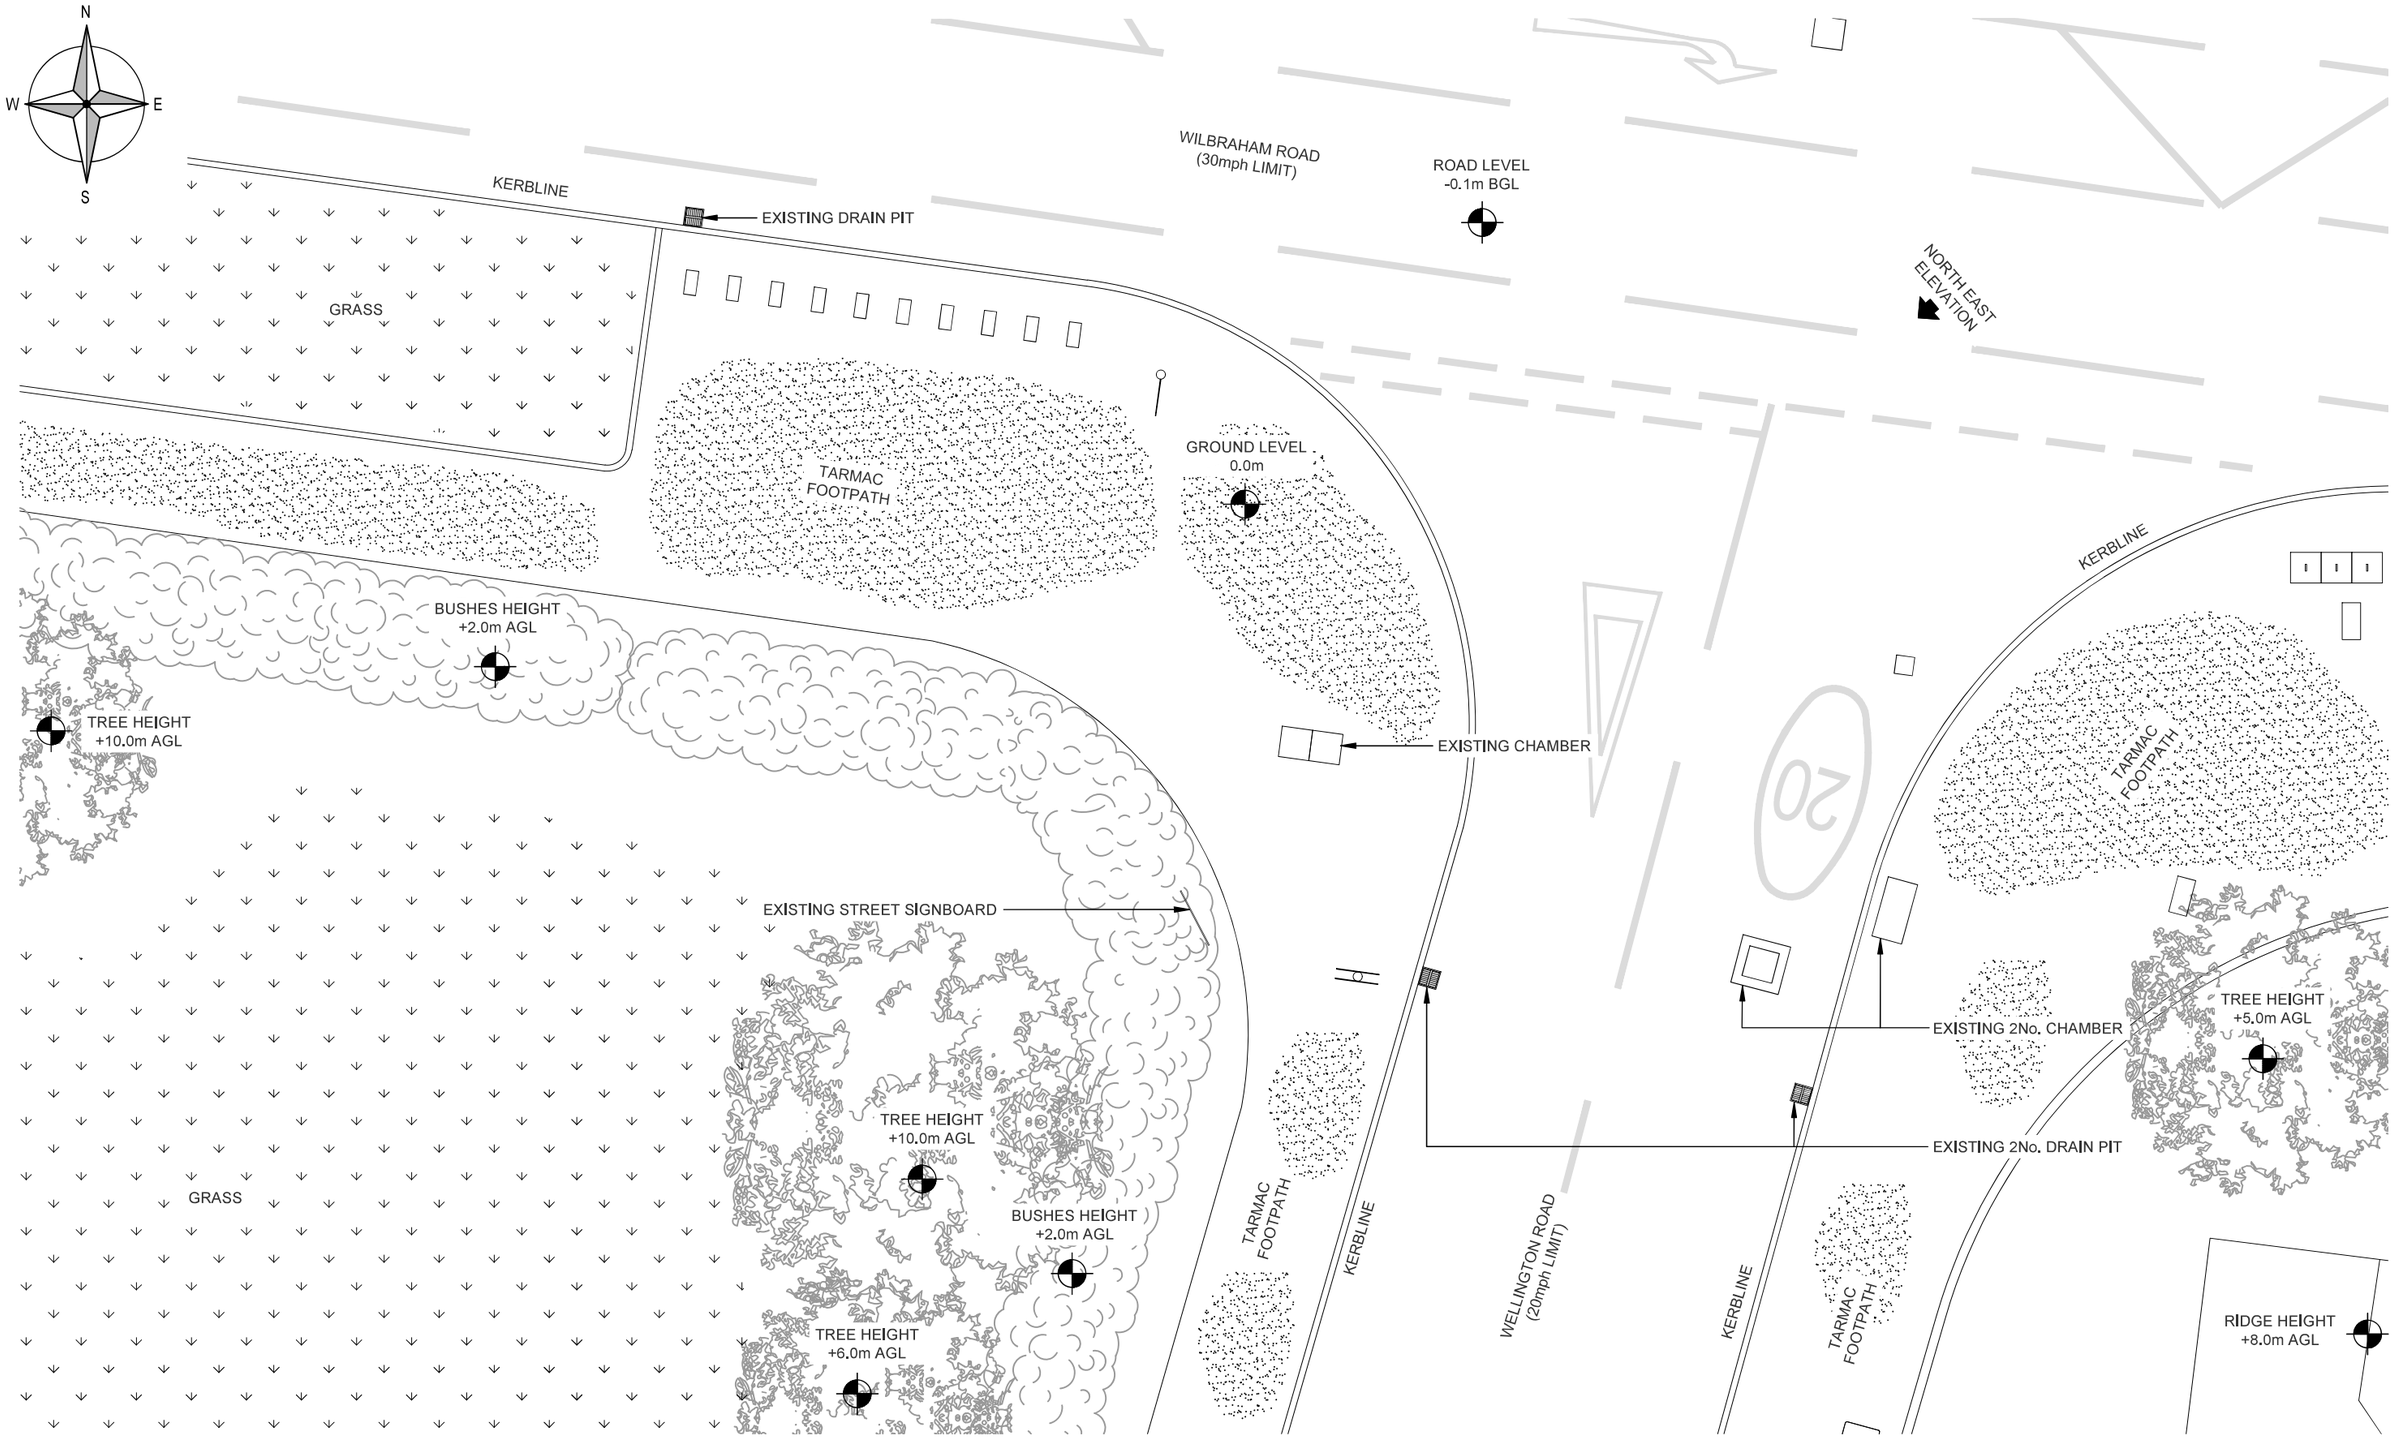


EXISTING SITE PLAN

(1:100)

Jet Infrastructure

Project:	JET376
Sharer 1 Ref:	104860
Sharer 2 Ref:	-
Cell Name:	WILBRAHAM ROAD SW
Site Address:	WILBRAHAM ROAD WELLINGTON ROAD FALLOWFIELD MANCHESTER M14 6FG
National Grid Ref:	E: 385307 N: 394029


JET network solutions

ALL DIMENSIONS ARE IN mm UNLESS NOTED OTHERWISE

Rev	Modification	By	Ch	Date
A	Issued for Approval	RM	JE	21.09.26

Drawing Title:	EXISTING SITE PLAN	Purpose of Issue:	PLANNING
Drawing No.:	200	Drawing Revision: A	Date of Issue: 21.09.26 / Pack Revision: A
Drawn By:	RM	Drawn On:	21.09.26
Principal Designer:	JET NETWORK SOLUTIONS		
Checked By:	JE	Checked On:	21.09.26
Designer:	JE	Surveyed By:	CMcG

Virgin media O2

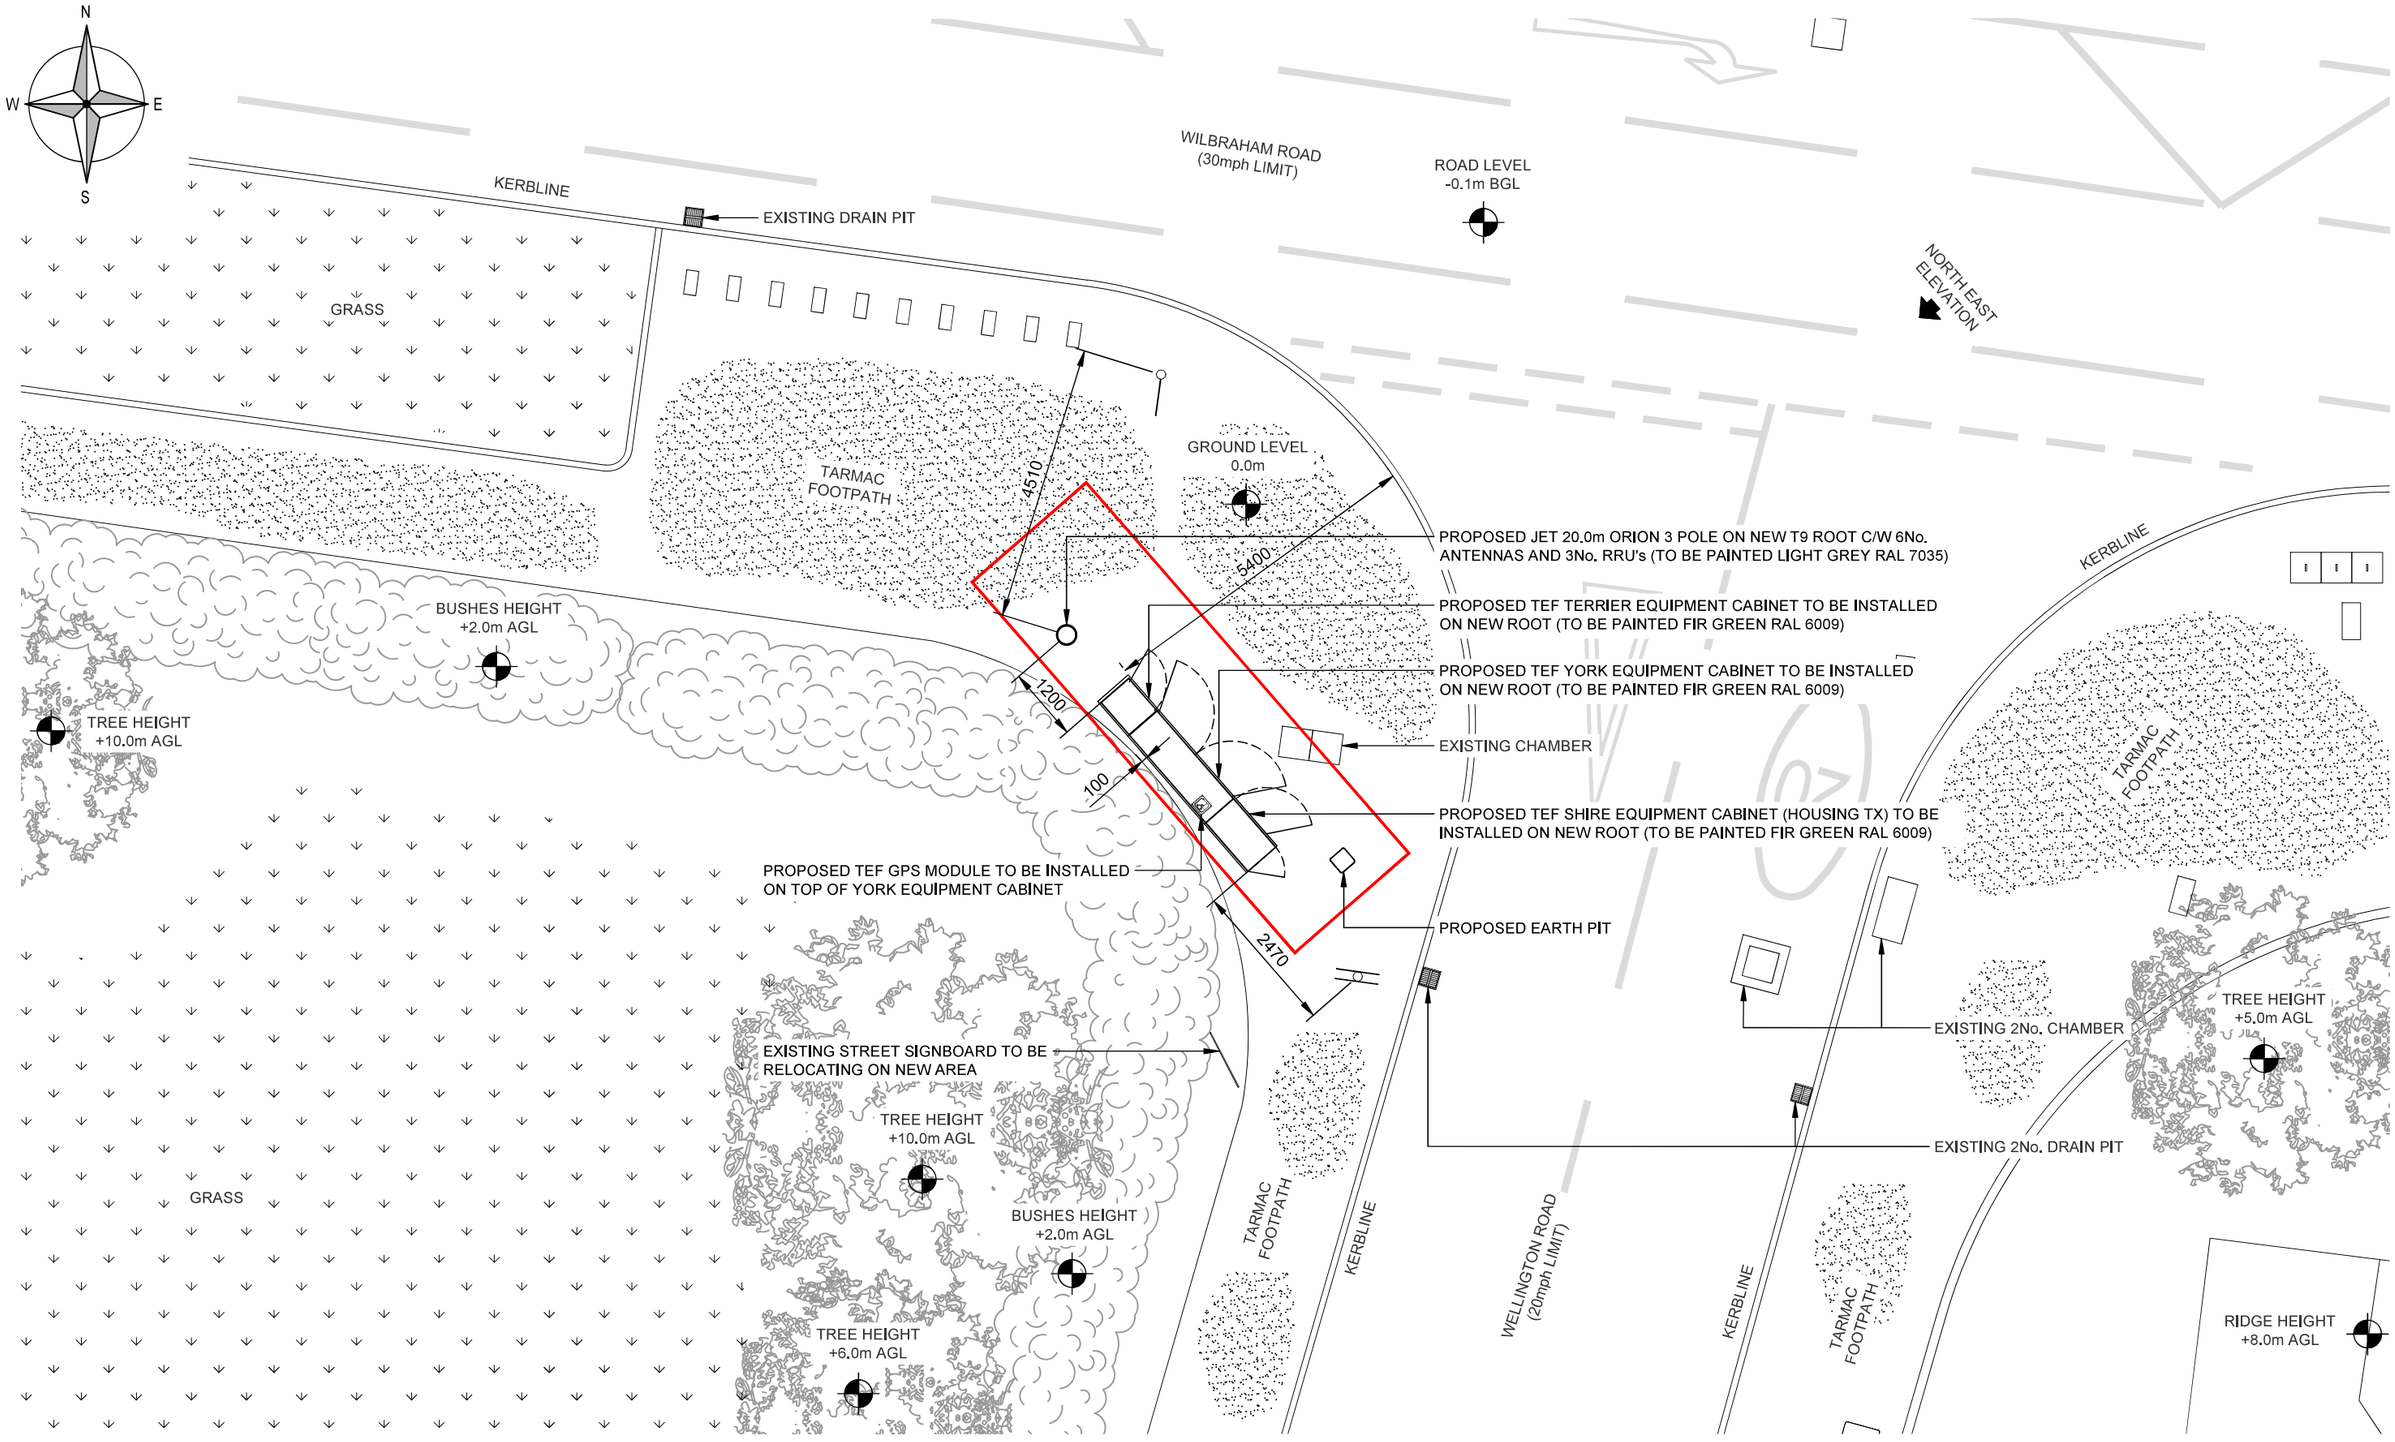

PROPOSED SITE PLAN

(1:100)

Jet Infrastructure

Project:	JET376
Sharer 1 Ref:	104860
Sharer 2 Ref:	-
Cell Name:	WILBRAHAM ROAD SW
Site Address:	WILBRAHAM ROAD WELLINGTON ROAD FALLOWFIELD MANCHESTER M14 6FG
National Grid Ref:	E: 385307 N: 394029


JET network solutions

ALL DIMENSIONS ARE IN mm UNLESS NOTED OTHERWISE

Rev	Modification	By	Ch	Date
A	Issued for Approval	RM	JE	21.09.26

Drawing Title:	PROPOSED SITE PLAN	Purpose of Issue:	PLANNING
Drawing No.:	201	Drawing Revision: A	Date of Issue: 21.09.26 / Pack Revision: A
Drawn By:	RM	Drawn On:	21.09.26 / Principal Designer: JET NETWORK SOLUTIONS
Checked By:	JE	Checked On:	21.09.26 / Designer: JE / Surveyed By: CMcG

Virgin media O2

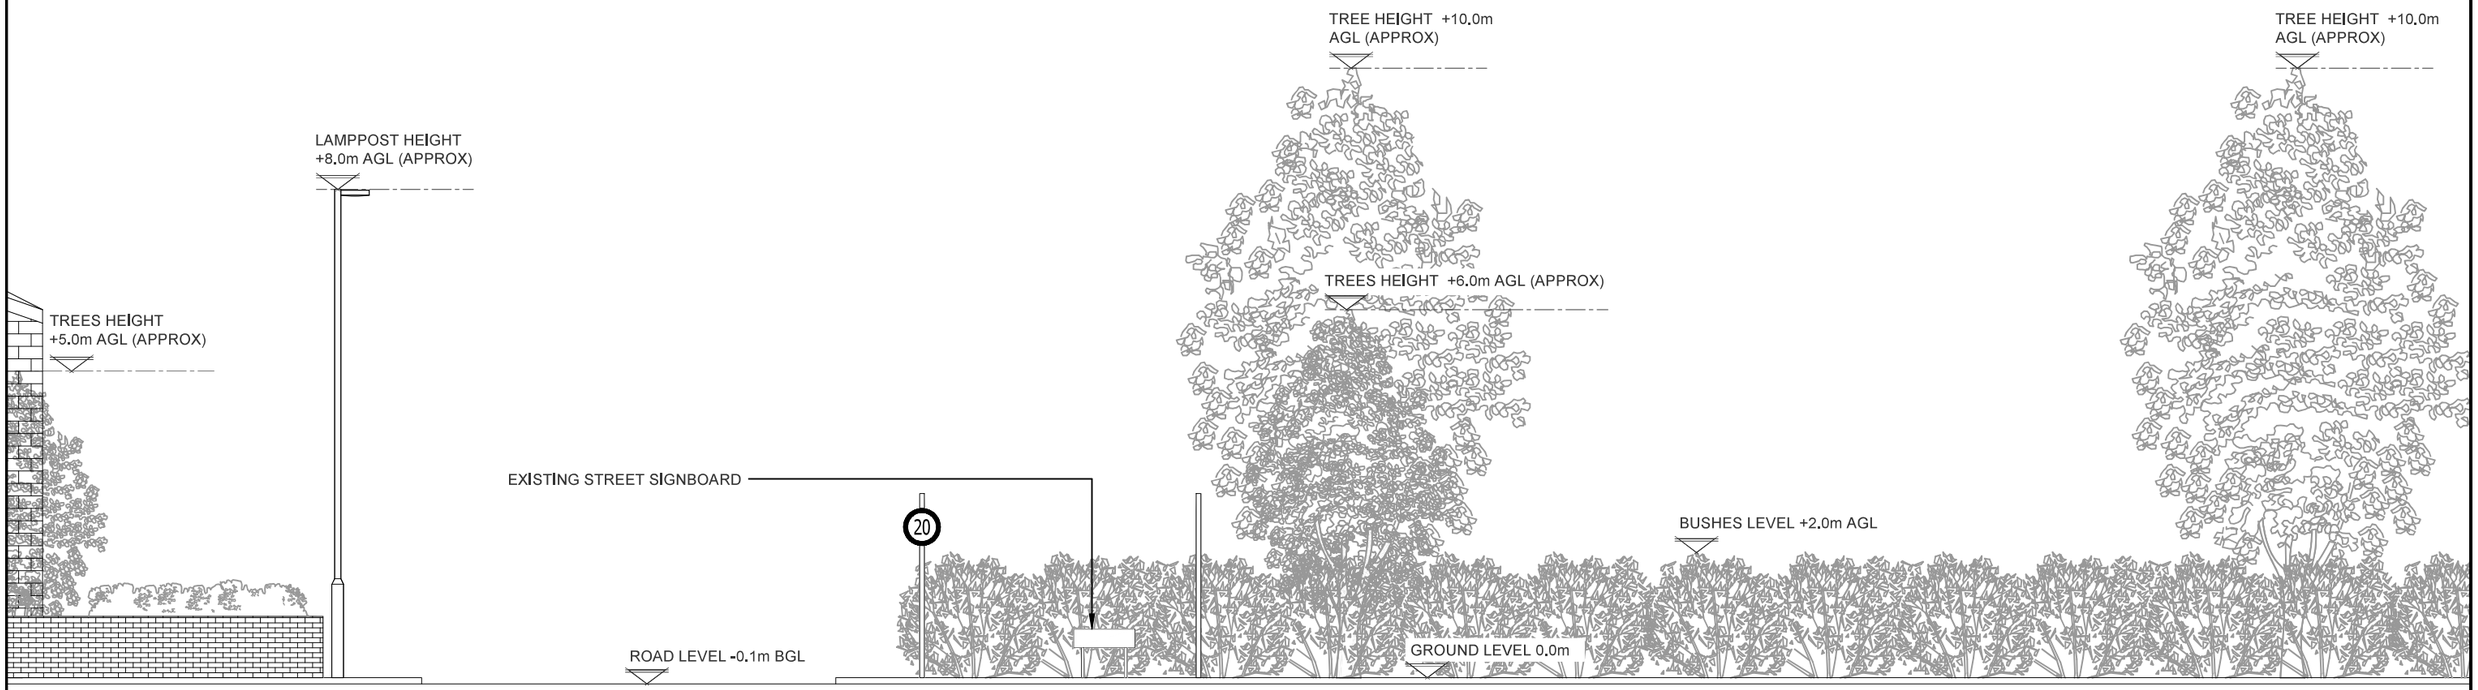

EXISTING NORTH EAST ELEVATION

(1:100)

2m 0 2m 4m 6m 8m 10m

1:100

Jet Infrastructure

Project: JET376		Site Address: WILBRAHAM ROAD, WELLINGTON ROAD, FALLOWFIELD, MANCHESTER, M14 6FG
Sharer 1 Ref: 104860	Sharer 2 Ref: -	
Cell Name: WILBRAHAM ROAD SW		National Grid Ref: E: 385307 N: 394029


JET network solutions

ALL DIMENSIONS ARE IN mm UNLESS NOTED OTHERWISE

Rev	Modification	By	Ch	Date
A	Issued for Approval	RM	JE	21.09.26

Drawing Title: EXISTING SITE ELEVATION		Purpose of Issue: PLANNING	
Drawing No.: 300	Drawing Revision: A	Date of Issue: 21.09.26	Pack Revision: A
Drawn By: RM	Drawn On: 21.09.26	Principal Designer: JET NETWORK SOLUTIONS	
Checked By: JE	Checked On: 21.09.26	Designer: JE	Surveyed By: CMcG

Virgin media O2

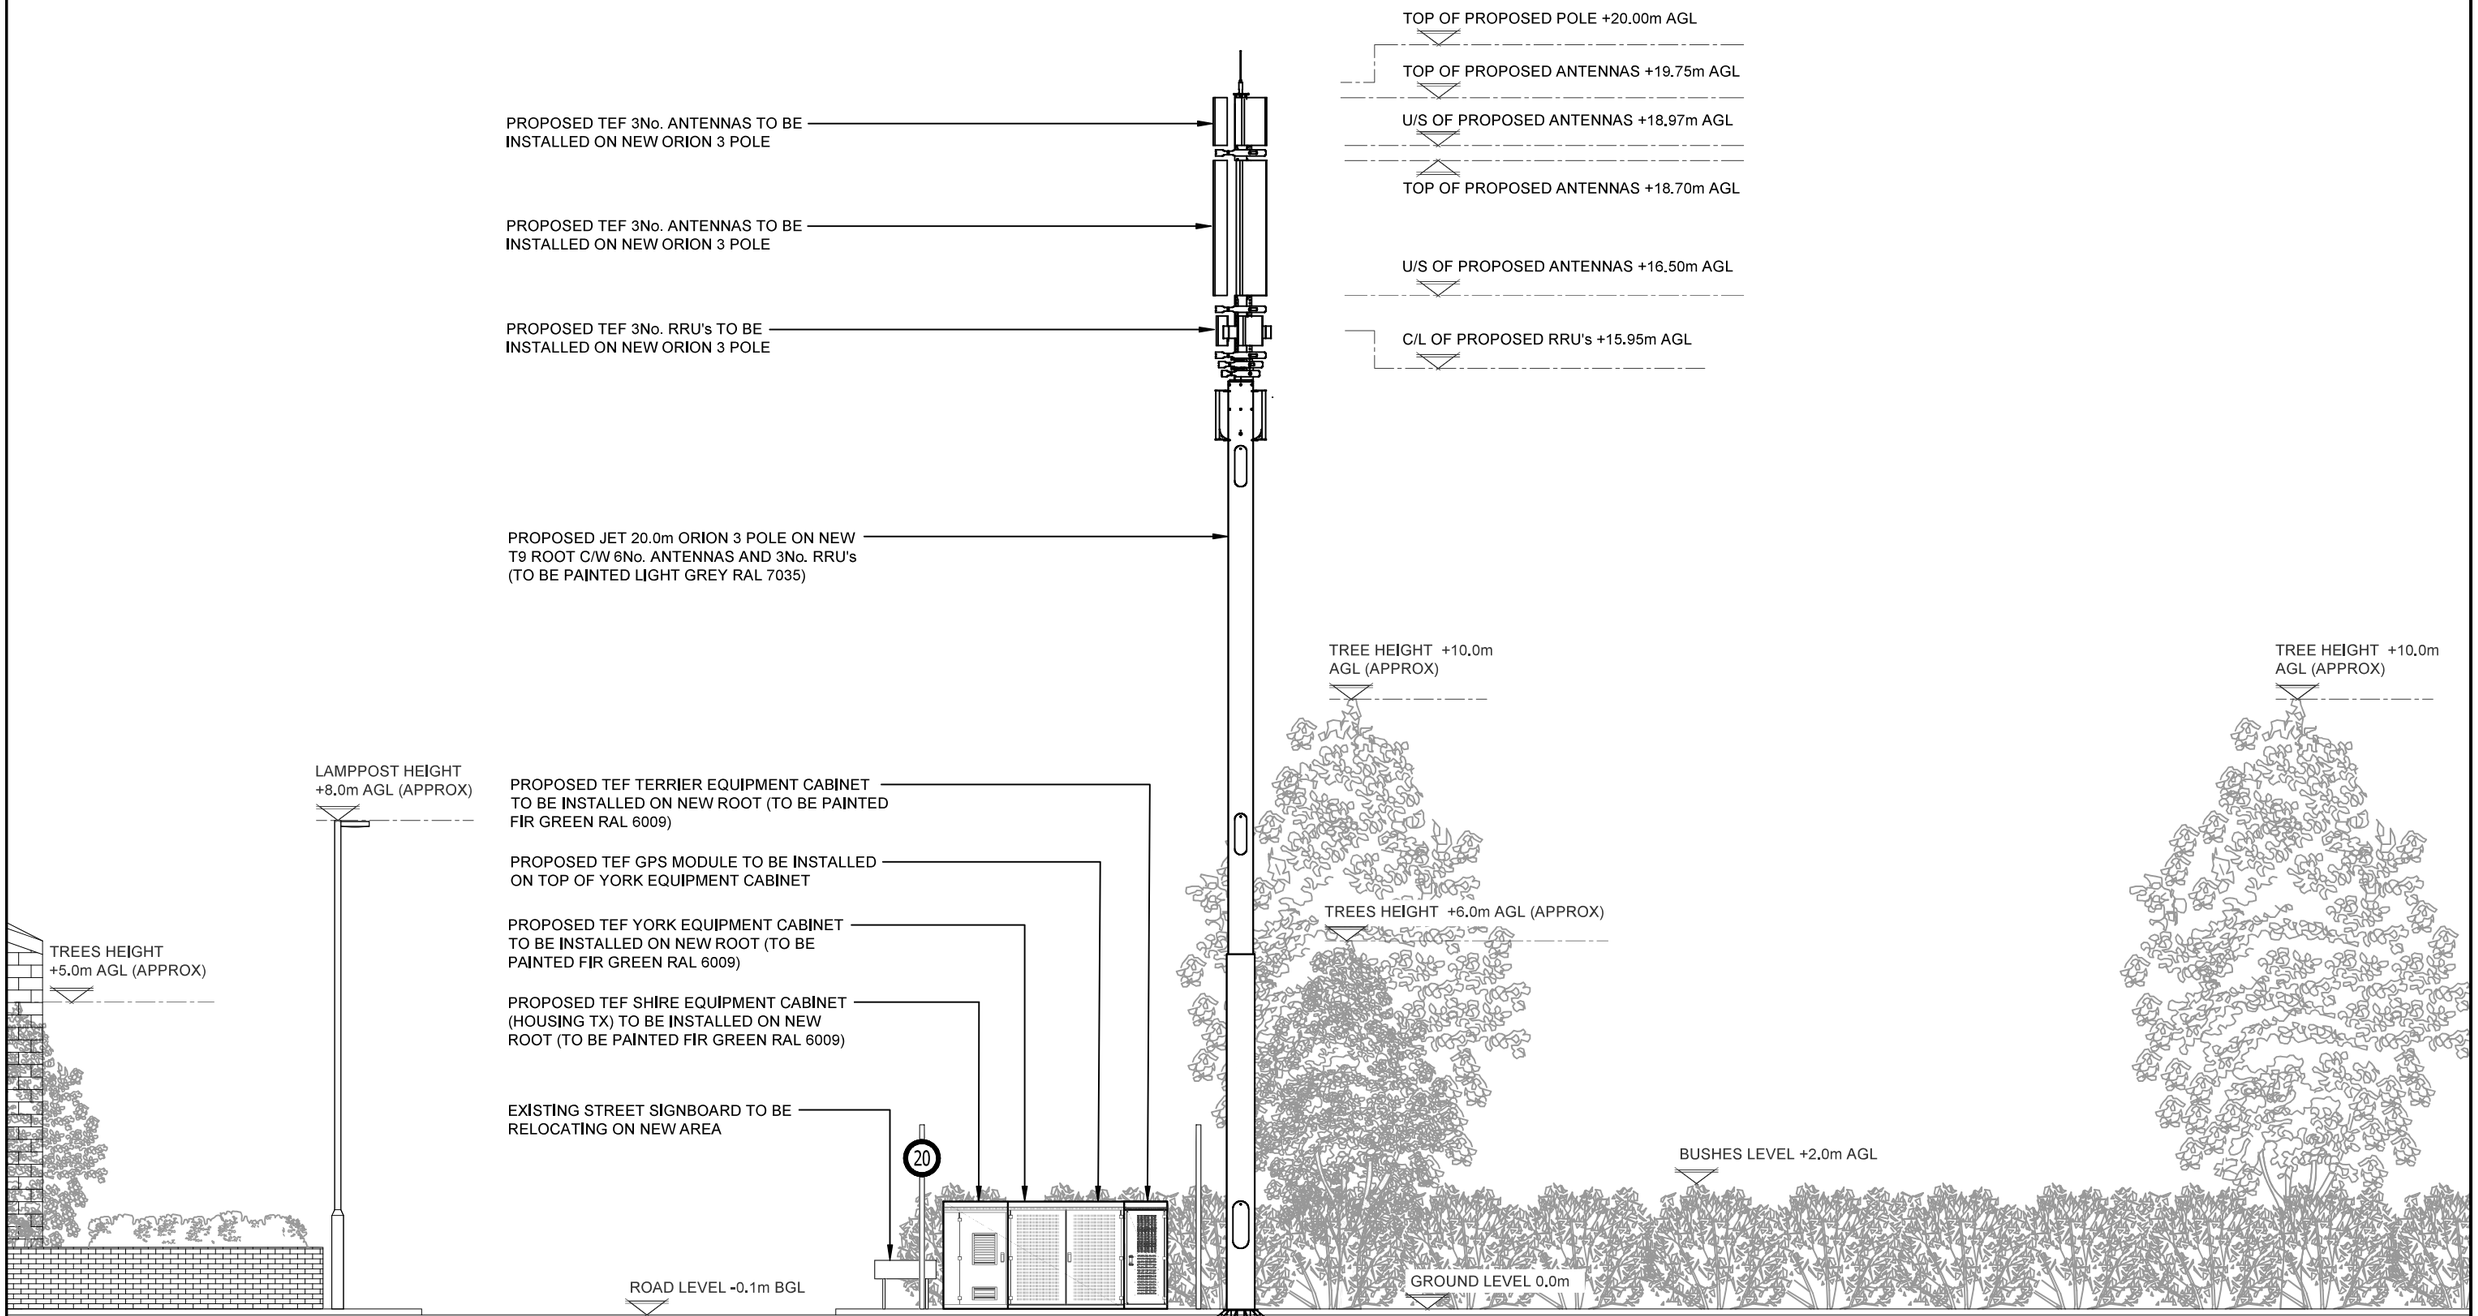

PROPOSED NORTH EAST ELEVATION

(1:100)

Jet Infrastructure

Project: JET376		Site Address: WILBRAHAM ROAD WELLINGTON ROAD FALLOWFIELD MANCHESTER M14 6FG	
Sharer 1 Ref: 104860	Sharer 2 Ref: -		
Cell Name: WILBRAHAM ROAD SW		National Grid Ref: E: 385307 N: 394029	

JET network solutions

ALL DIMENSIONS ARE IN mm UNLESS NOTED OTHERWISE

Rev	Modification	By	Ch	Date
A	Issued for Approval	RM	JE	21.09.26

Drawing Title: PROPOSED SITE ELEVATION		Purpose of Issue: PLANNING	
Drawing No.: 301	Drawing Revision: A	Date of Issue: 21.09.26	Pack Revision: A
Drawn By: RM	Drawn On: 21.09.26	Principal Designer: JET NETWORK SOLUTIONS	
Checked By: JE	Checked On: 21.09.26	Designer: JE	Surveyed By: CMcG

Virgin media O2