
COPYRIGHT OF ATELIER MB LTD
DO NOT SCALE FROM THIS DRAWING
DIMENSIONS TO BE CHECKED ON SITE

Third Floor

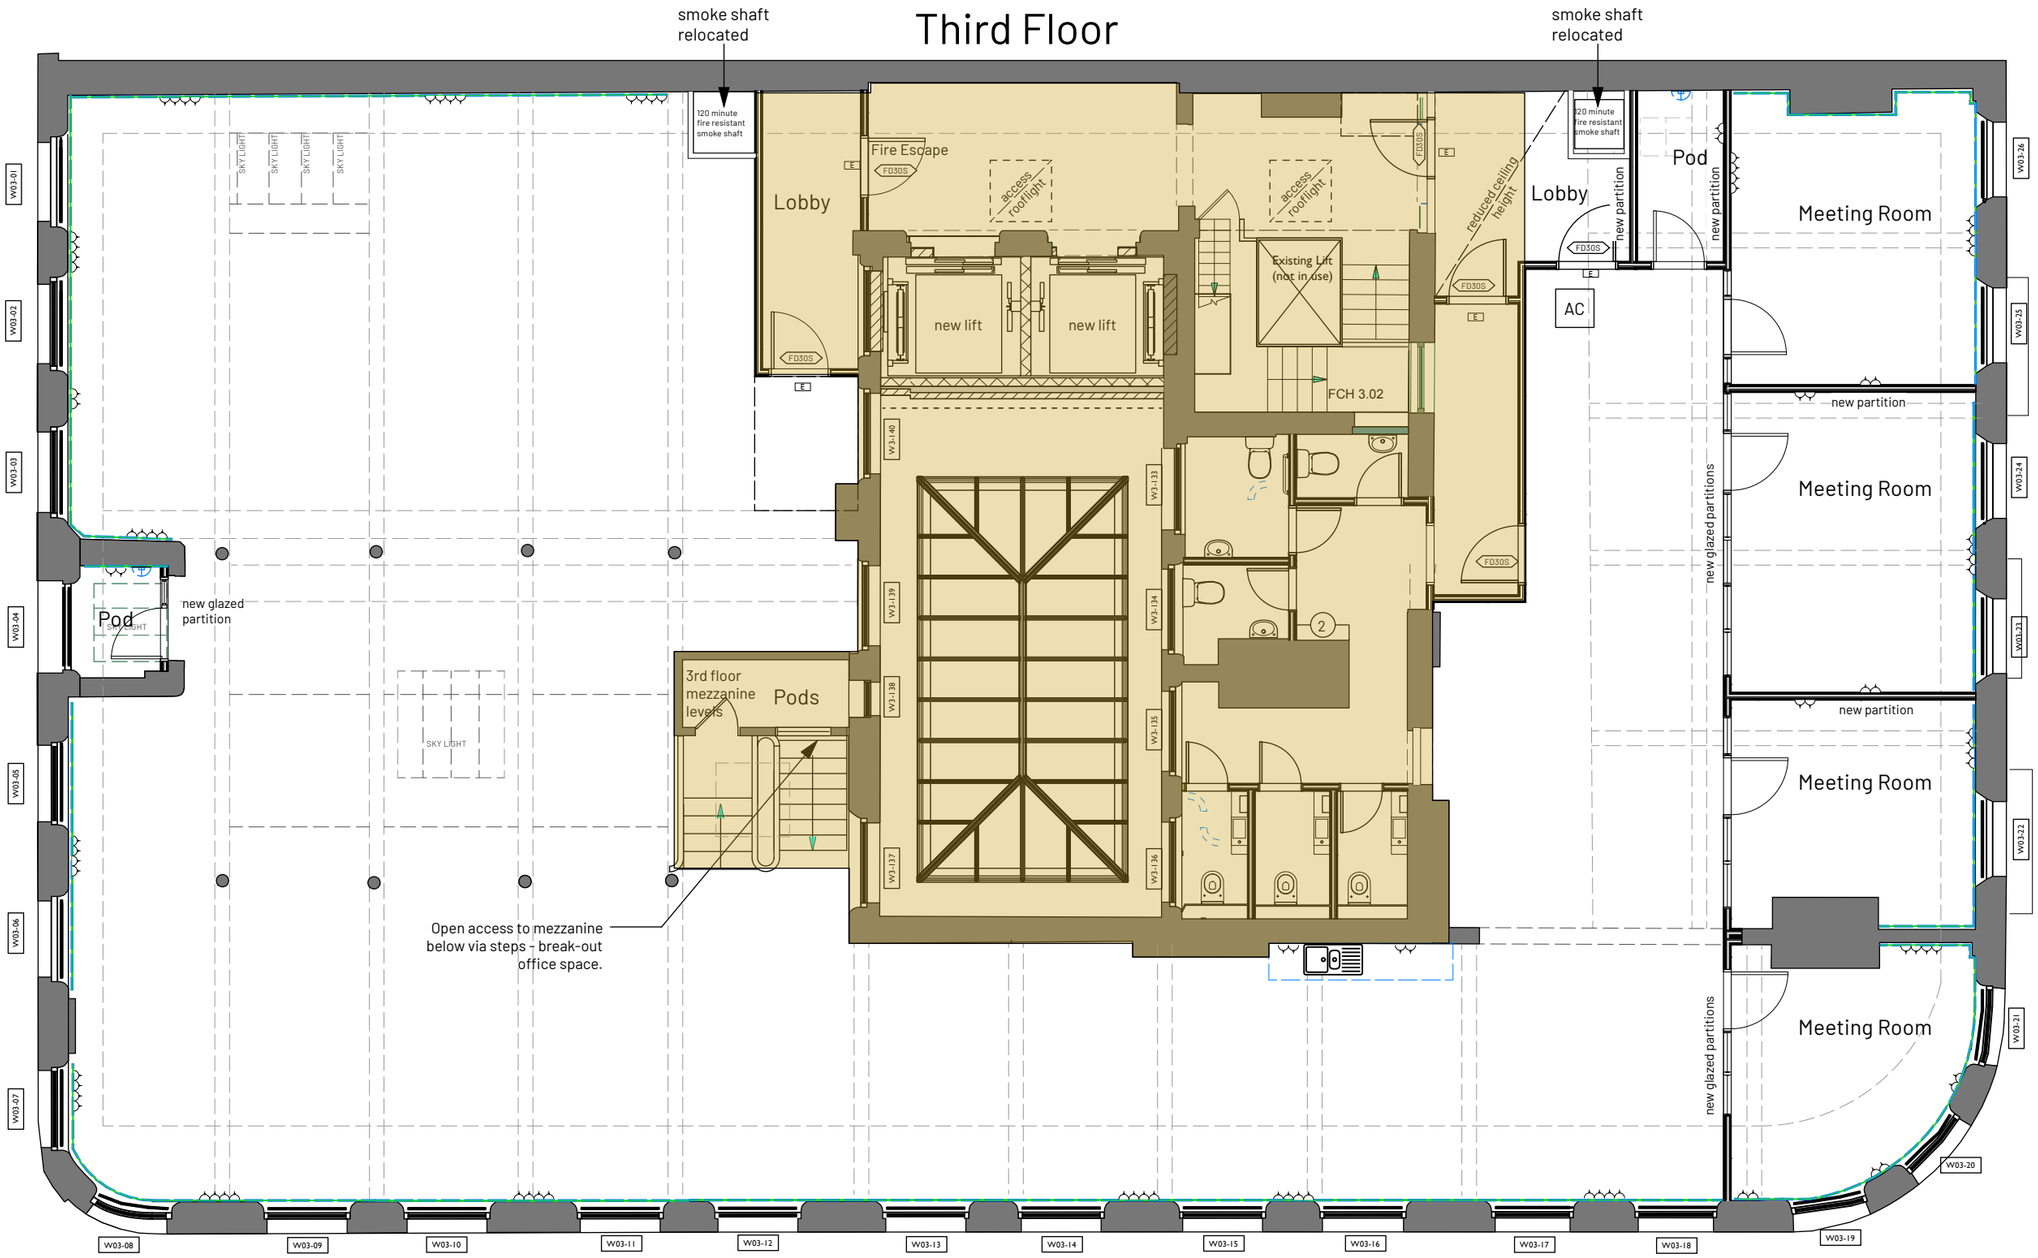

1 Proposed Third Floor Plan
Scale: 1:100

KEY

Area not included in this application

REV	NOTE	DRN	CHK
A 13/10/2026	Ceiling services moved to P(141)	PL	

77-79 Mosley St
Manchester
CAT B Offices

Third Floor Plan

PROJECT REF.	2143
DRWG NO.	P(140)-2
REVISION	A
SCALE	1:100 @ A3
DATE 1st	March 26
DRAWN	PL

SK sketch E existing P proposed T tender C construction F1 final issue

+44 161 236 0051
ARCHITECT@ATELIERMB.CO.UK
ATELIER.MB