




EXISTING FRONT ELEVATION @ 1:100

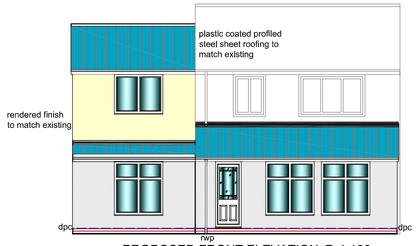


PROPOSED FRONT ELEVATION @ 1:100

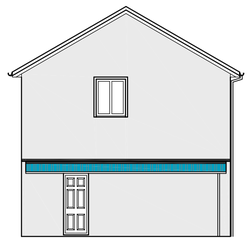


EXISTING SIDE ELEVATION @ 1:100

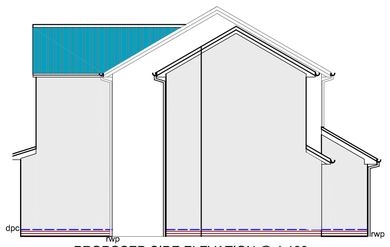


PROPOSED SIDE ELEVATION @ 1:100

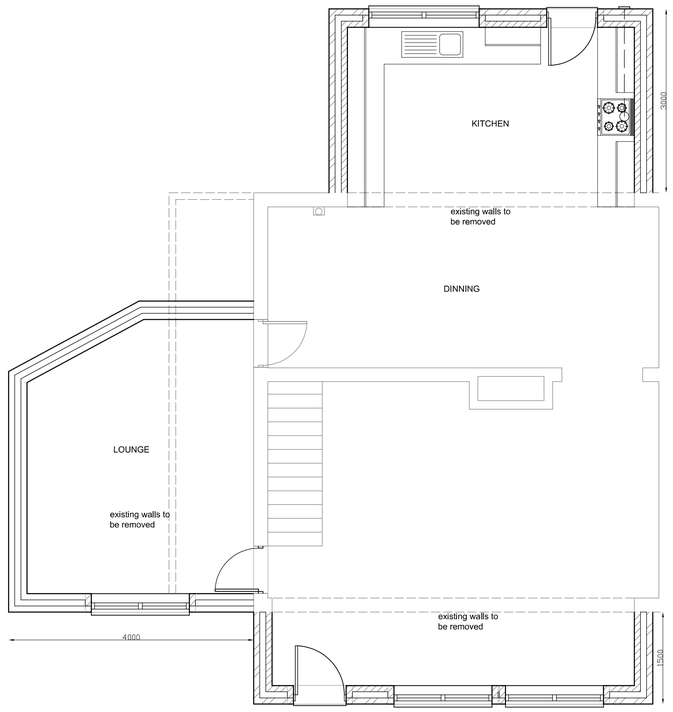


PROPOSED GROUND FLOOR PLAN @ 1:50

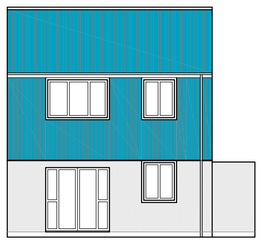


EXISTING REAR ELEVATION @ 1:100

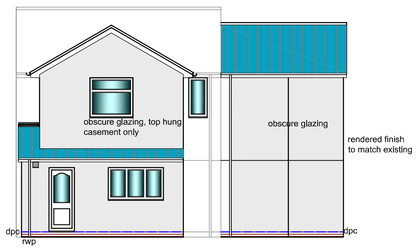


PROPOSED REAR ELEVATION @ 1:100

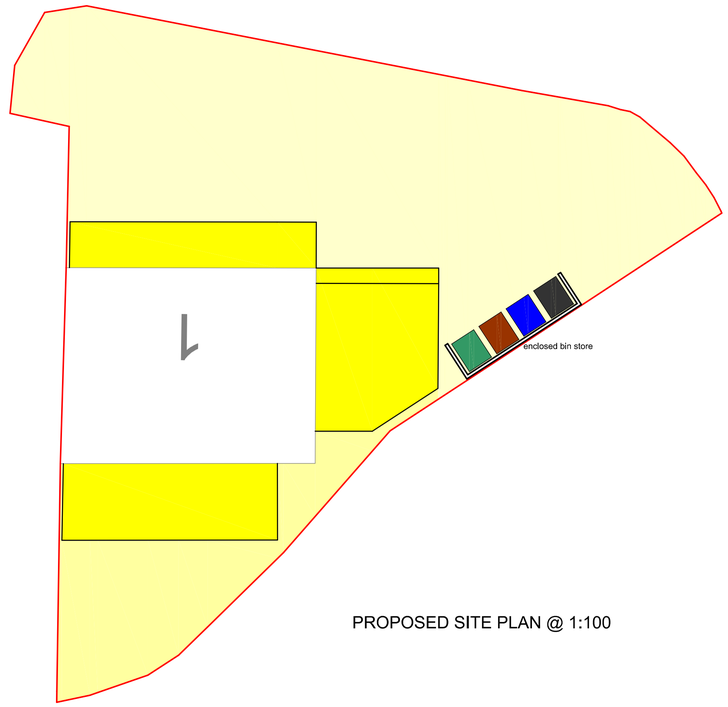


PROPOSED SITE PLAN @ 1:100

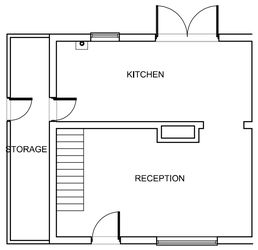

EXISTING GROUND FLOOR PLAN @ 1:100

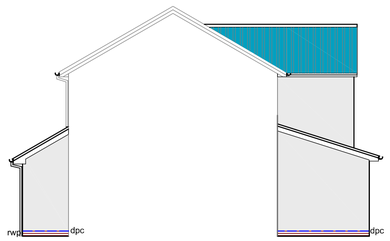


PROPOSED SIDE ELEVATION 2 @ 1:100

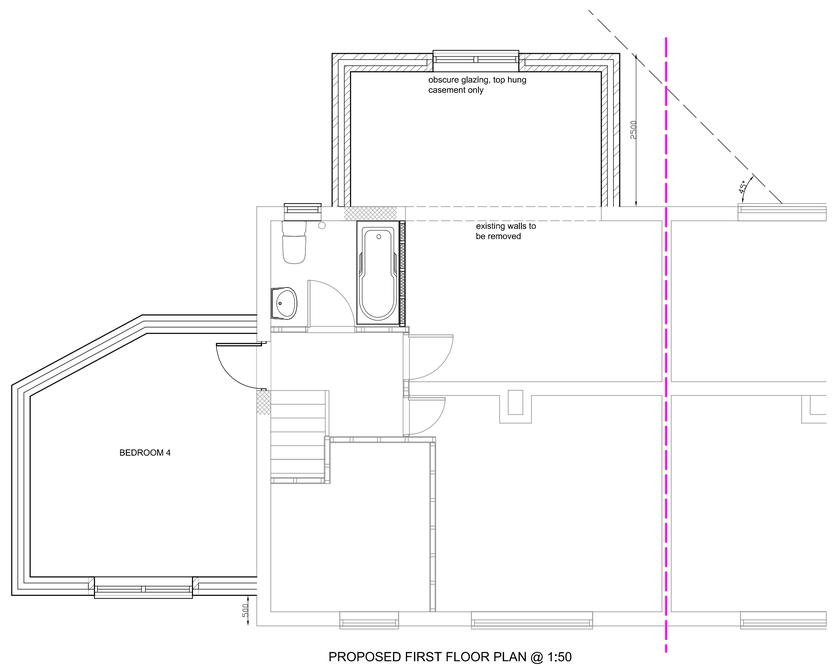


PROPOSED FIRST FLOOR PLAN @ 1:50




EXISTING FIRST FLOOR PLAN @ 1:100

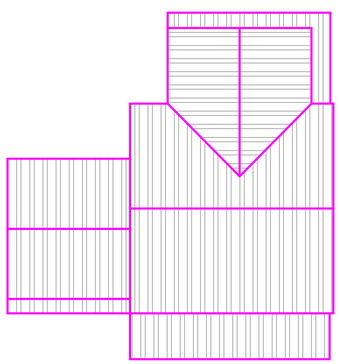

PROPOSED ROOF PLAN @ 1:100

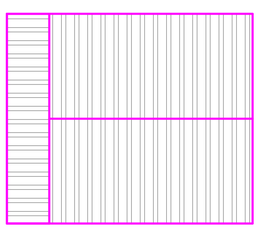

EXISTING ROOF PLAN @ 1:100

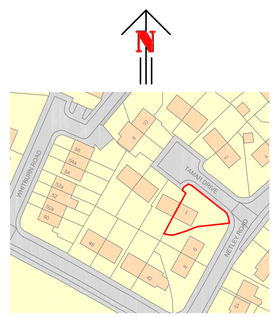

Scale 1:1250

Project
DOUBLE STOREY SIDE & REAR EXTENSIONS
WITH SINGLE TO THE FRONT

Client MR ISHTIAQ HUSSAIN BIBI
1 TAMAR DRIVE
MANCHESTER
M23 2QB

Drawing ELEVATIONS & FLOOR PLANS

Scale 1:100, 50 Revision A 10.10.2026 Date 01.09.2026

Drawing No. IHB1926

This drawing and design is copyright and must not be reproduced in part or in whole without prior written consent. Contractors must verify all dimensions on site before commencing work or preparing shop drawings.