
COPYRIGHT OF ATELIER MB LTD
DO NOT SCALE FROM THIS DRAWING
DIMENSIONS TO BE CHECKED ON SITE

# Second Floor

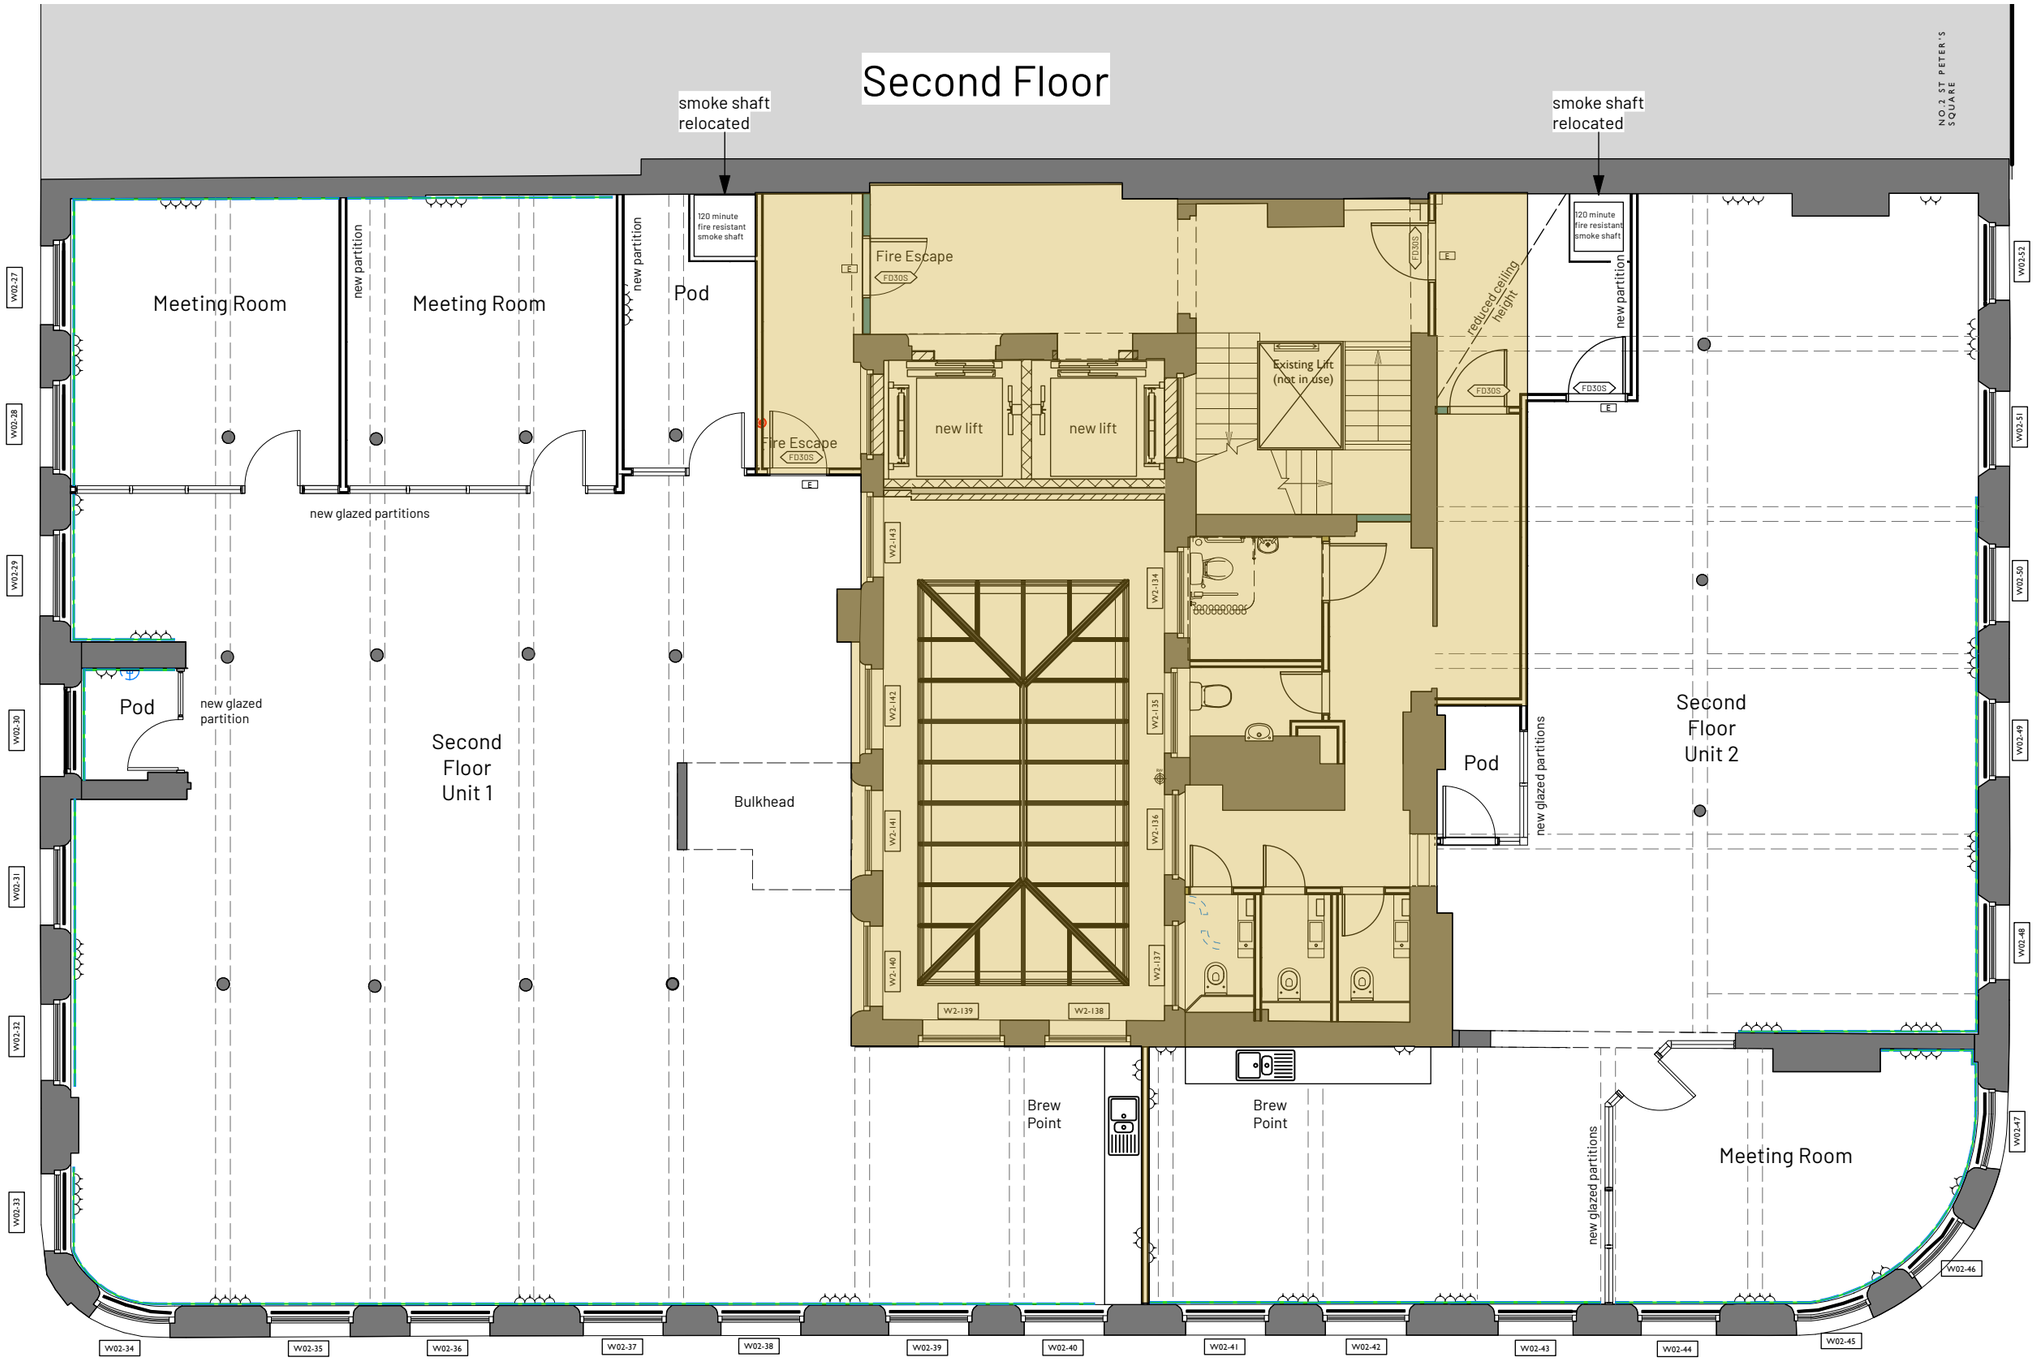


1 Proposed Second Floor Plan
Scale: 1:100

KEY

Area not included in this application

| REV | NOTE | DRN | CHK |
|---|---|---|---|
| A 13/10/2026 | Ceiling services moved to P131) | PL | |

77-79 Mosley St
Manchester
CAT B Offices

## Second Floor Plan

| | |
|---|---|
| PROJECT REF. | 2143 |
| DRWG NO. | P(130)-2 |
| REVISION | A |
| SCALE | 1:100 @ A3 |
| DATE 1st | March 26 |
| DRAWN | PL |

SK sketch E existing P proposed T tender C construction FI final issue

+44 161 236 0051
ARCHITECT@ATELIERMB.CO.UK
ATELIER.MB