
COPYRIGHT OF ATELIER MB LTD
DO NOT SCALE FROM THIS DRAWING
DIMENSIONS TO BE CHECKED ON SITE

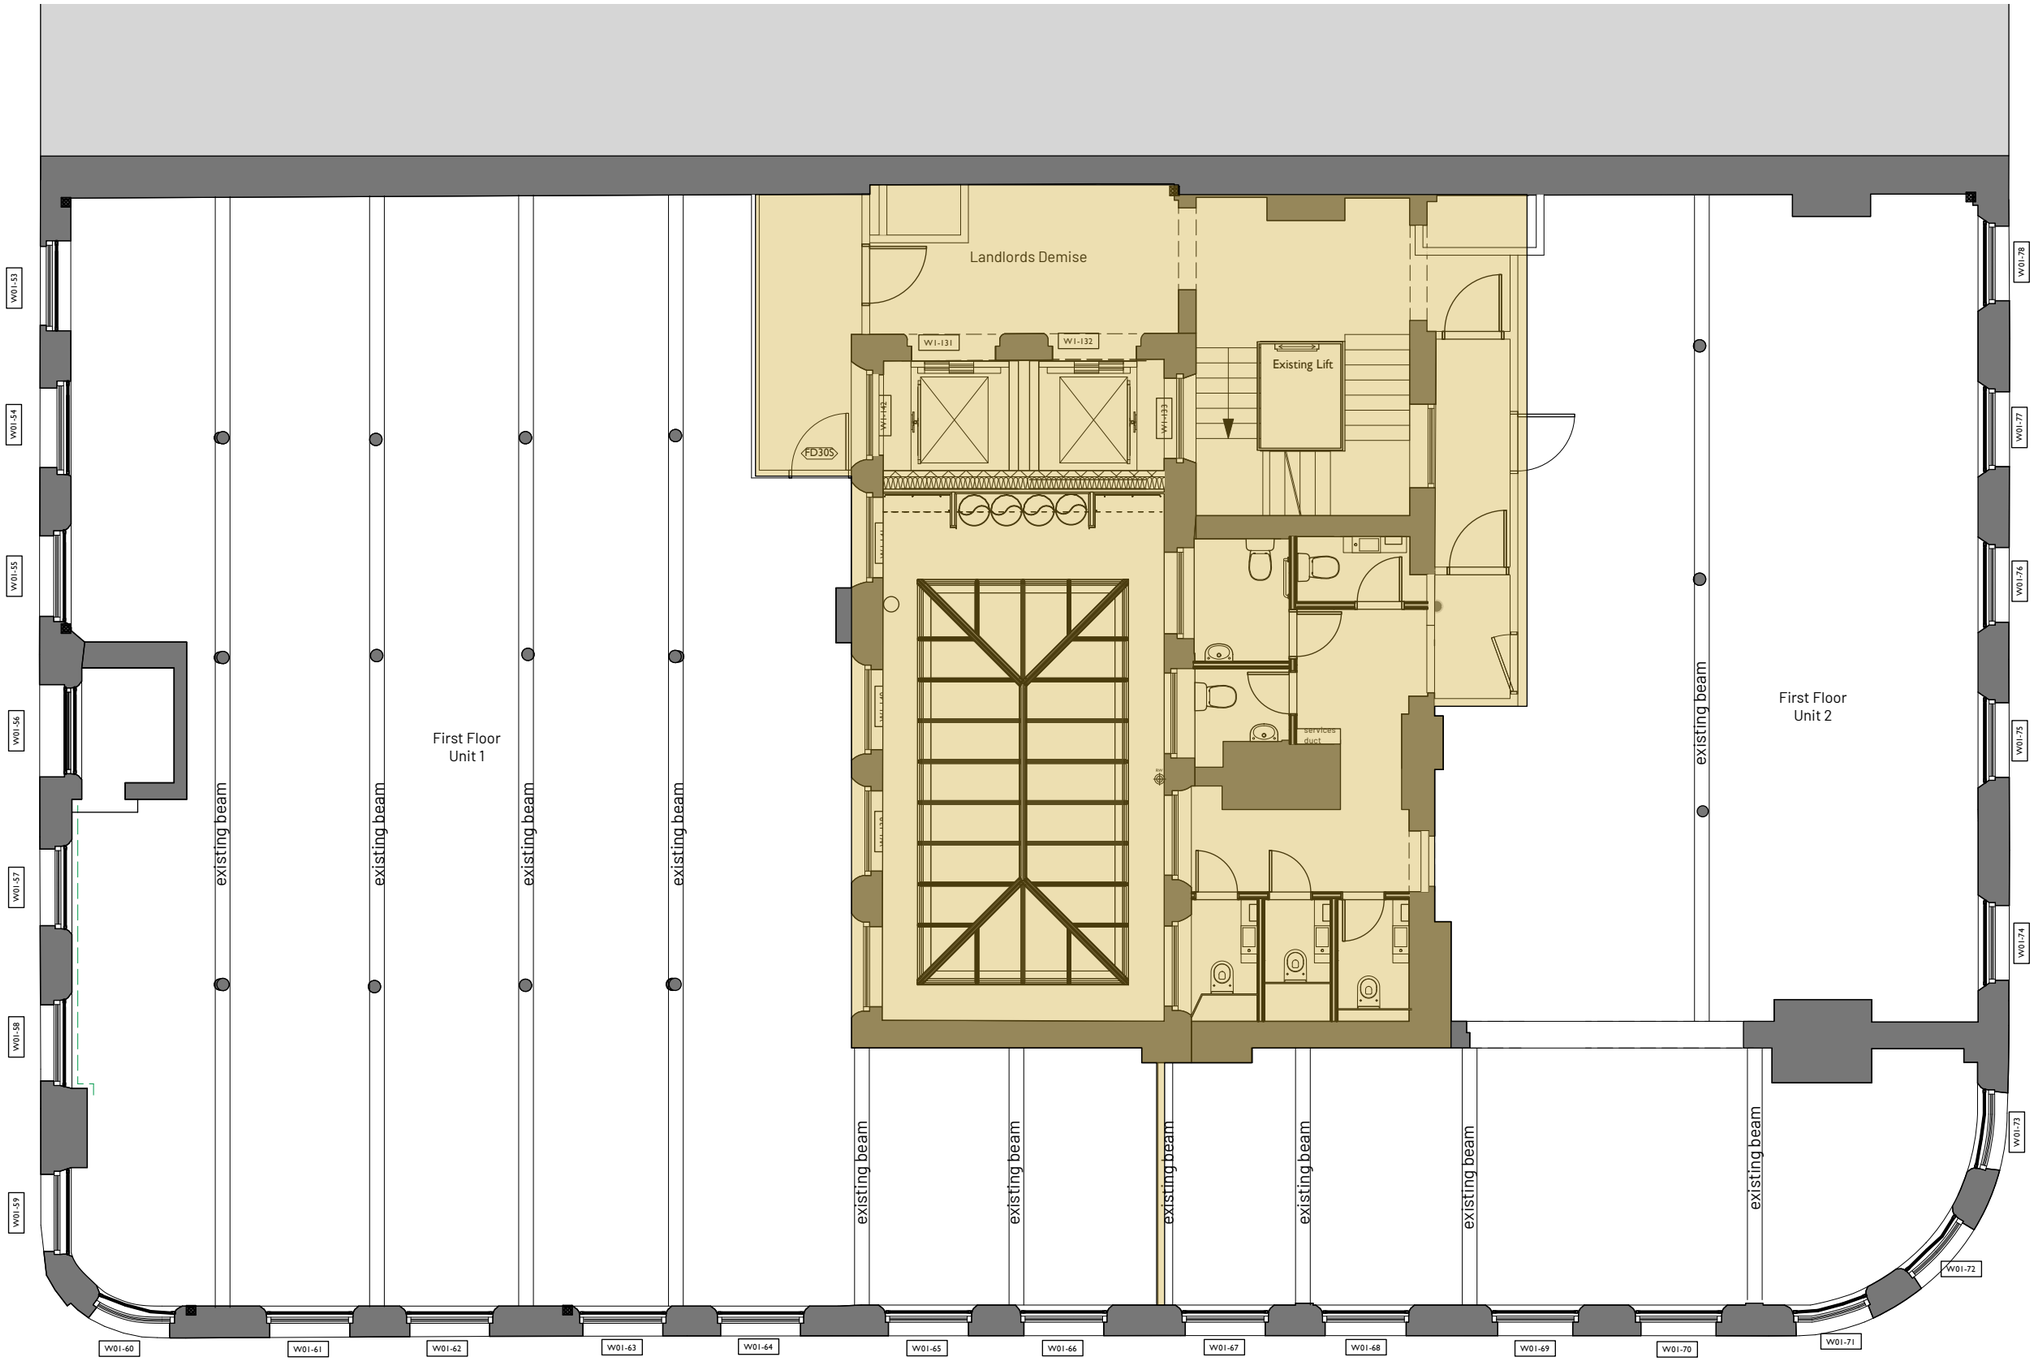

KEY

Area not included in this application

1 Existing First Floor Reflected Ceiling Plan
Scale: 1:100

REV	NOTE	DRN	CHK

Mosley Street
Manchester
Cat B

1st Floor Reflected Ceiling Plan

PROJECT REF.	2143
DRWG NO.	E(121)
REVISION	
SCALE	1:100 @ A3
DATE 1st	Sep 26
DRAWN	GS

SK sketch E existing P proposed T tender C construction FI final issue

+44 161 236 0051
ARCHITECT@ATELIERMB.CO.UK
ATELIER.MB