
COPYRIGHT OF ATELIER MB LTD
DO NOT SCALE FROM THIS DRAWING
DIMENSIONS TO BE CHECKED ON SITE

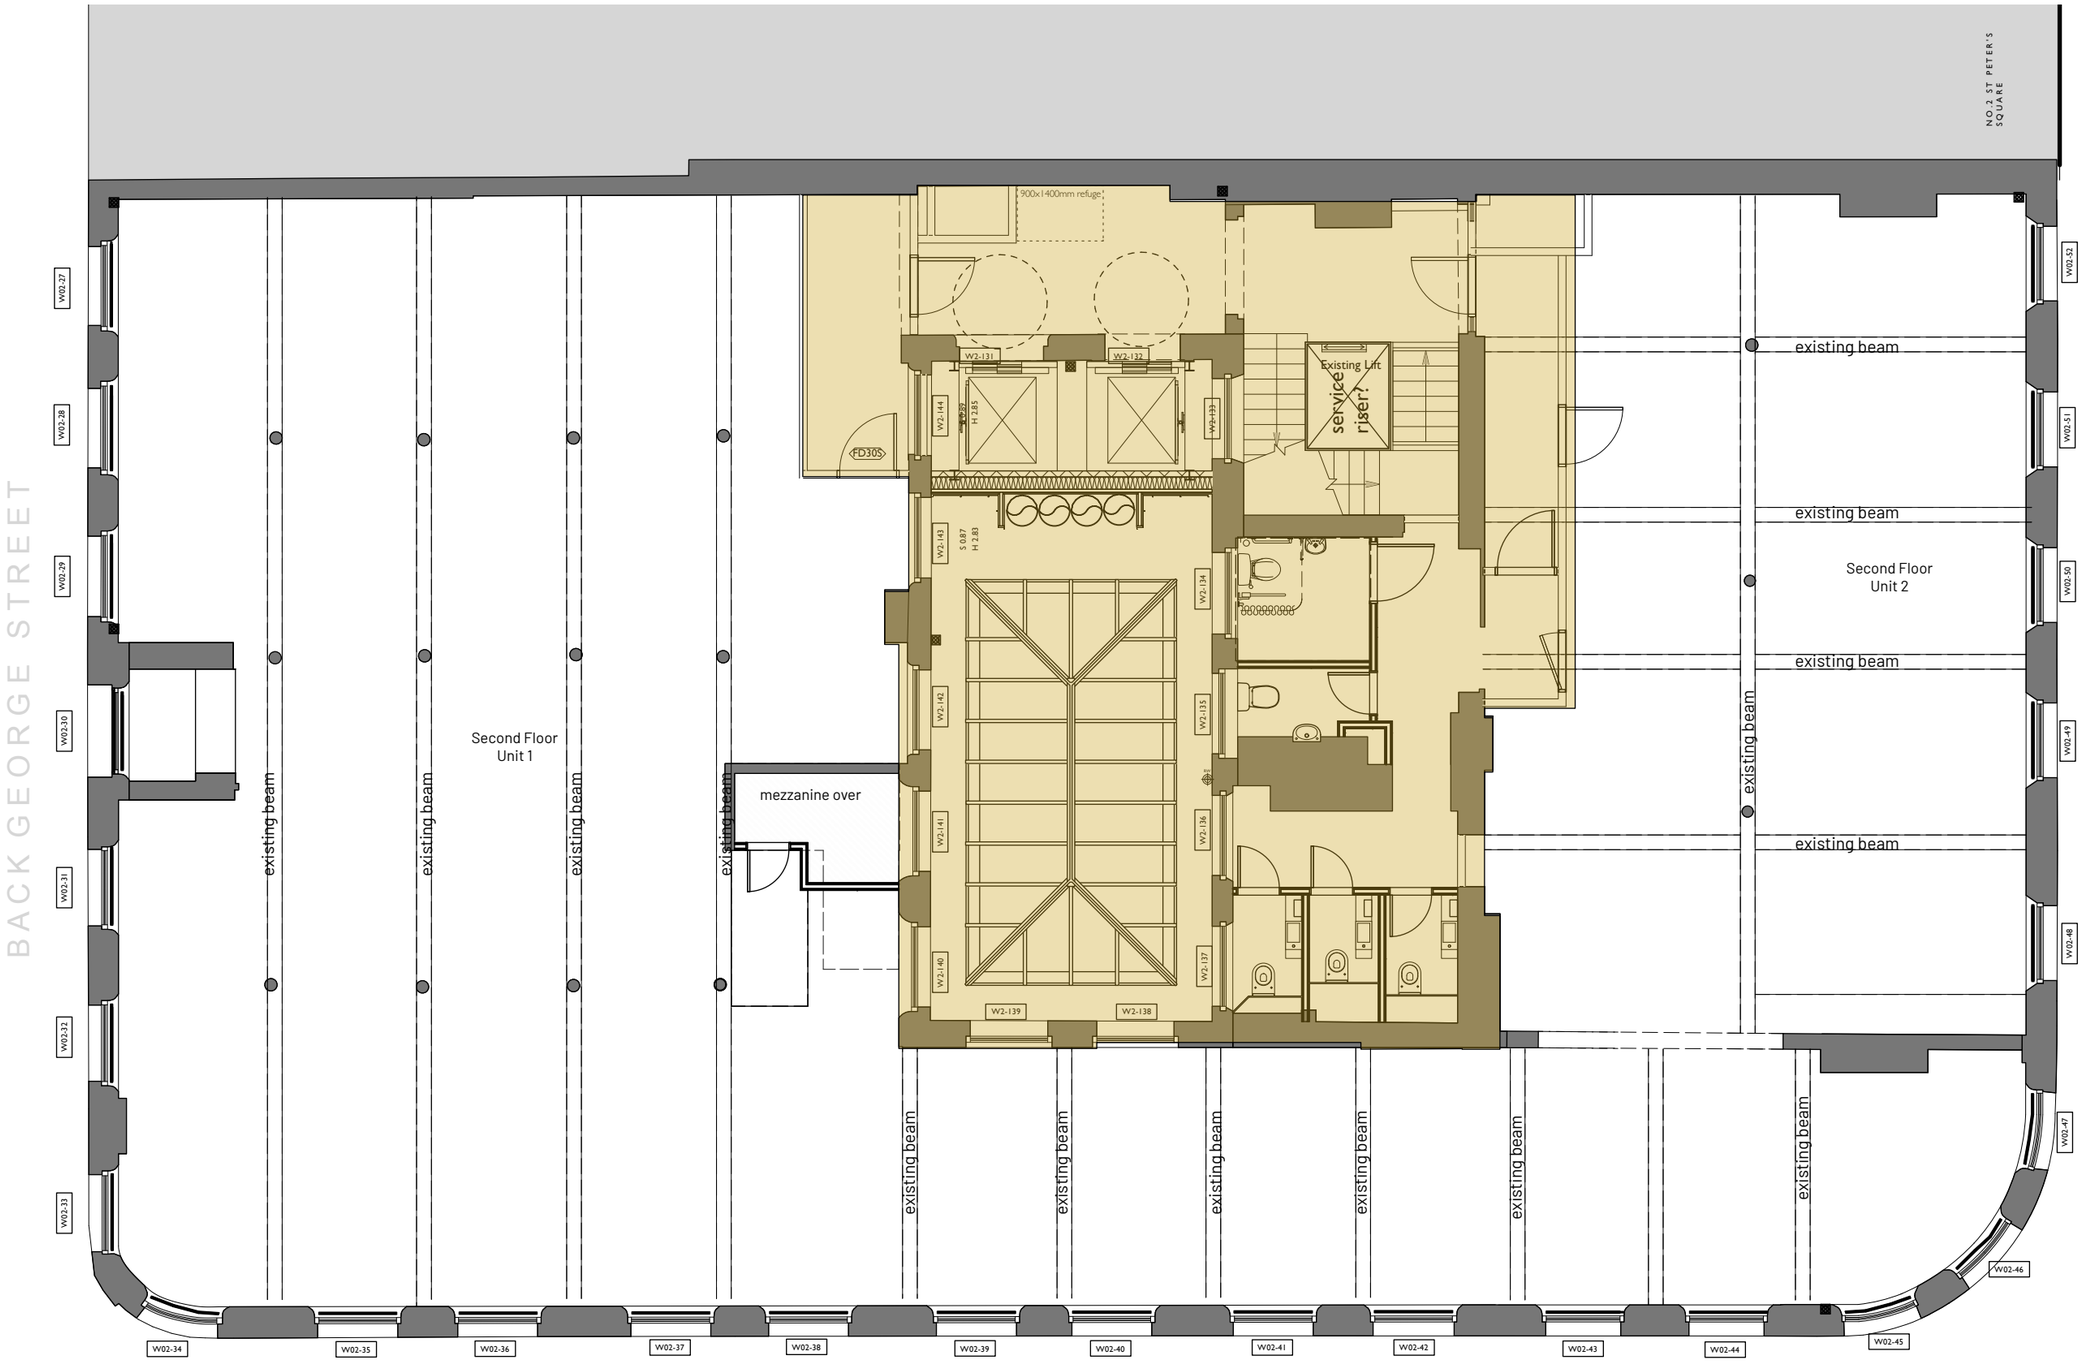

1 Existing Second Floor Reflected Ceiling Plan
Scale: 1:100

KEY

Area not included in this application

REV	NOTE	DRN	CHK

Mosley Street
Manchester
Cat B

2rd Floor Reflected Ceiling Plan

PROJECT REF.	2143
DRWG NO.	E(131)
REVISION	
SCALE	1:100 @ A3
DATE 1st	Sep 26
DRAWN	GS

SK sketch E existing P proposed T tender C construction FI final issue

+44 161 236 0051
ARCHITECT@ATELIERMB.CO.UK
ATELIER.MB