
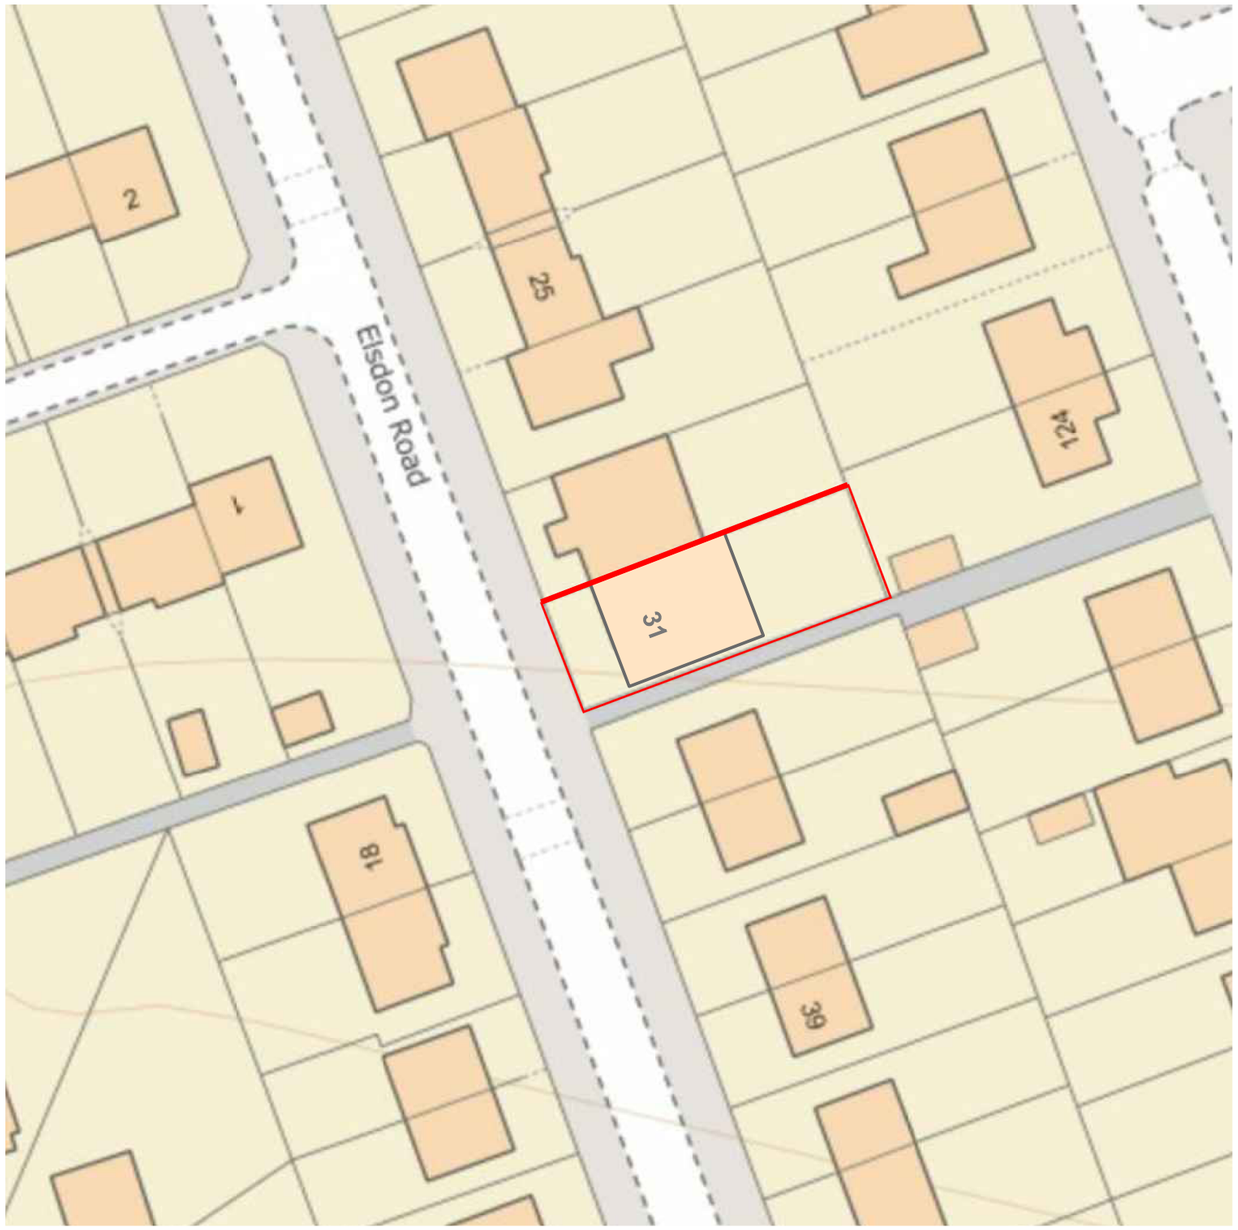


Block Plan Scale 1:500

Scale Bar (Meters)

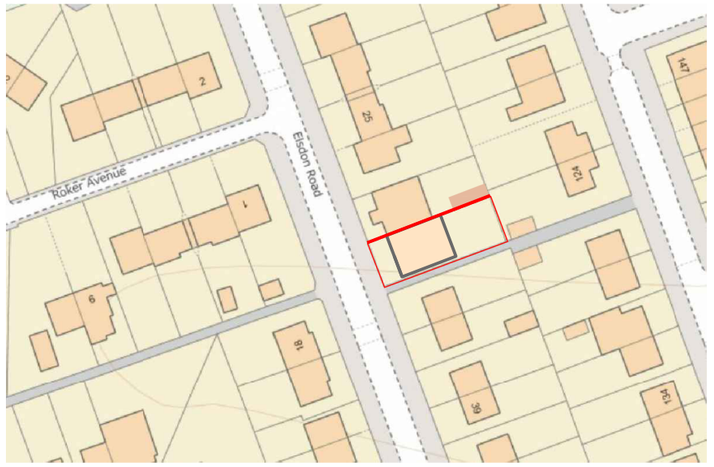

Location Plan Scale 1:1250

Scale Bar (Meters)

KEY

Application Site Boundary

North

No	Amendments	Prep	Date
A	Red line boundary graphics amended to show full outline of site	CL	14.10.26

LCA Architecture & Planning
Email: lx.chowdhury@gmail.com
Tel: 07563 952231

Project
31 Elsdon Road
Longsight
Manchester M13 0TQ

Title
Location & Site Plan

Job No. 2559 Drawing No. PL01_RevA

Scale @A3: as shown

Status *PLANNING SUBMISSION*

Auth. CL Date. April 2026