

North

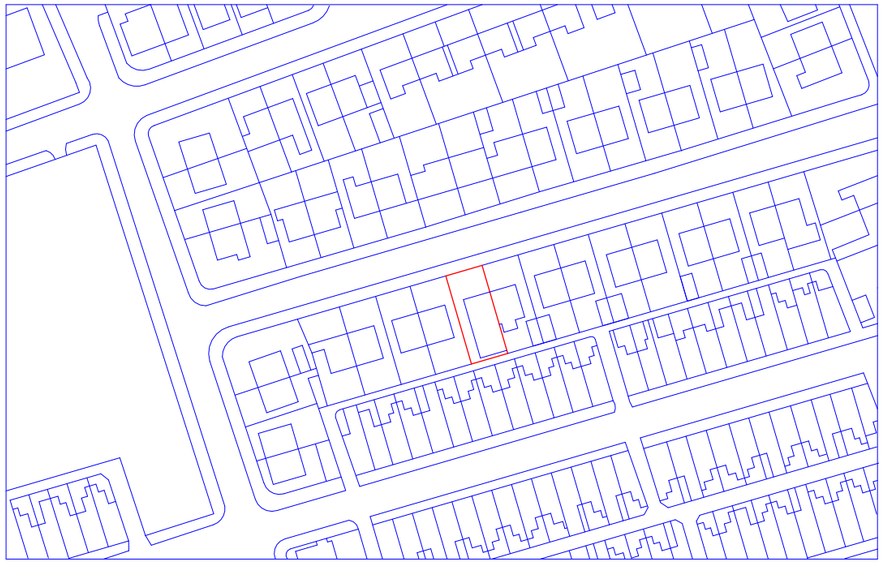


Location Plan

1 : 1250

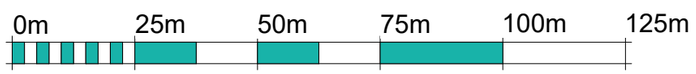


VISUAL SCALE 1:1250 @ A3

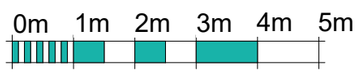

VISUAL SCALE 1:100 @ A3

North

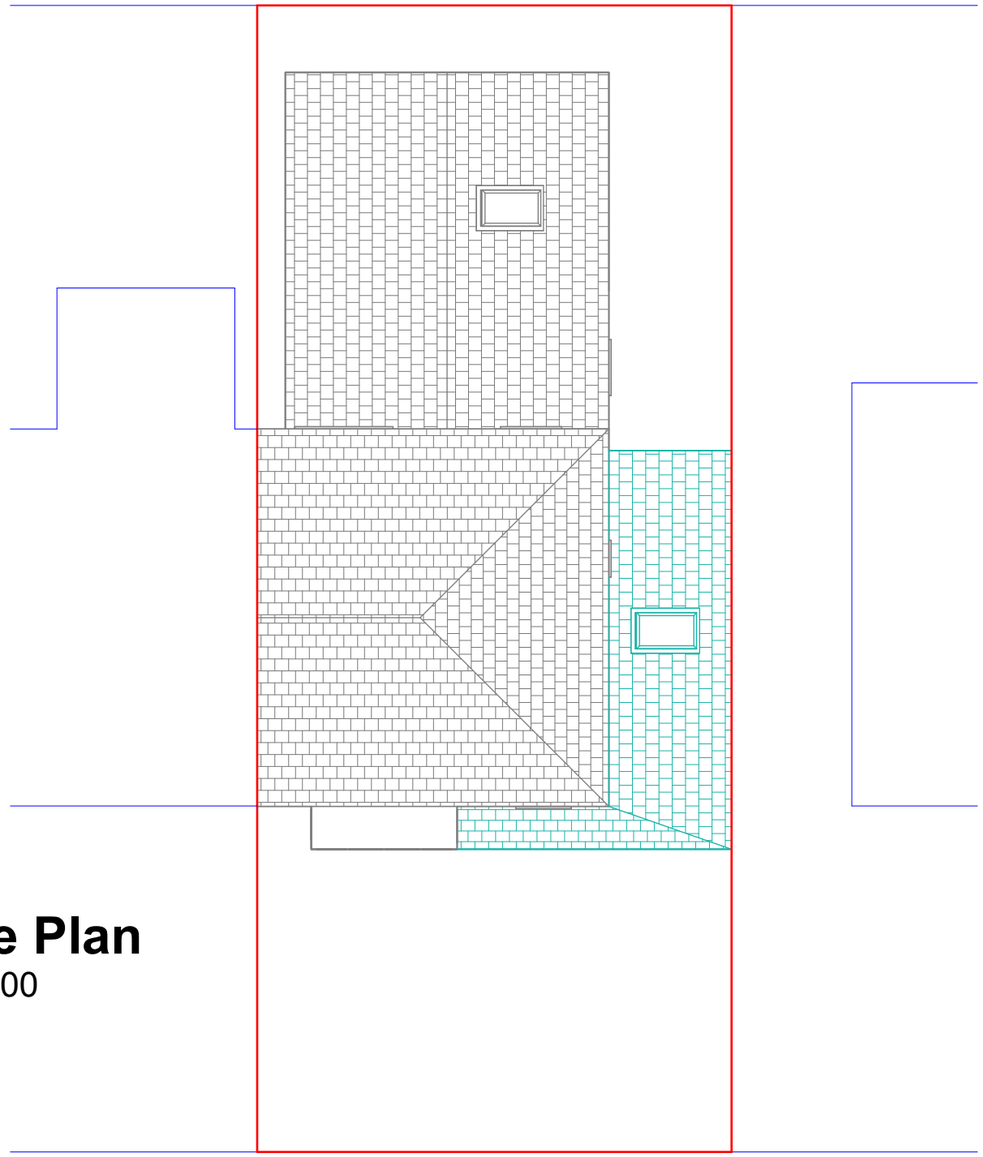

Site Plan

1 : 100

FARRANT RD

THIS DRAWING IS THE COPYRIGHT OF MD DESIGN CONSULTANCY. DO NOT SCALE FROM THESE DRAWINGS. ALL LEVELS/DIMENSIONS TO BE CHECKED ON SITE PRIOR TO WORKS COMMENCING. REPORT ALL DISCREPANCIES TO CLIENT/DESIGNER.

CIAT affiliate

MD DESIGN
CONSULTANCY
07728417797
dabeer@mddesigns.co.uk

Proposed Single Storey Side Extension

10 Farrant Road Longsight Manchester M12 4PD

Location Plan
(DR) A203

Project Number
0152

Client Name
Richard McDonald

Drawn By
MDR

Rev	Description	Date
A	Issued For Planning	09.10.26

Revision A