

0m 1m 2m 3m 4m 5m

VISUAL SCALE 1:100 @ A3

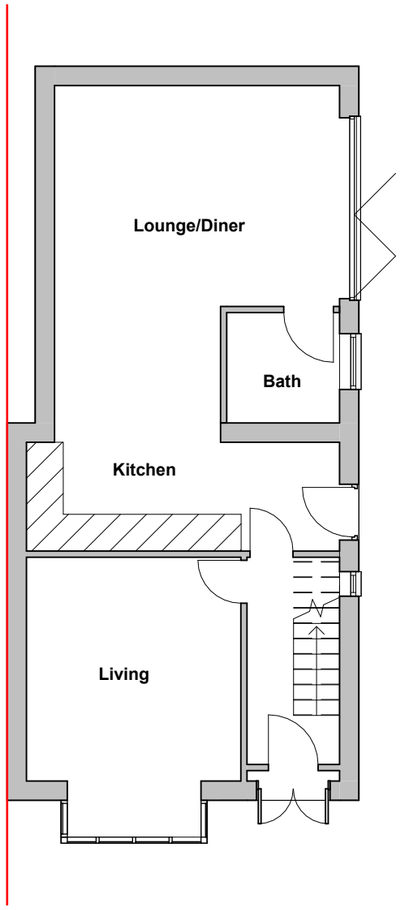

Ex Ground Floor

1 : 100

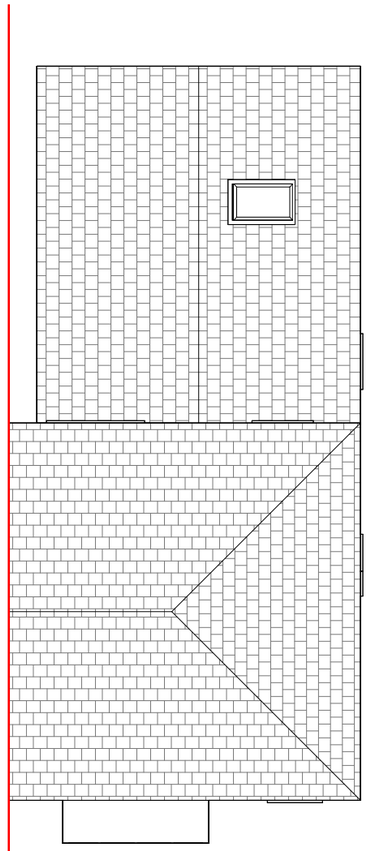

Ex Roof Plan

1 : 100

THIS DRAWING IS THE COPYRIGHT OF MD DESIGN CONSULTANCY. DO NOT SCALE FROM THESE DRAWINGS. ALL LEVELS/DIMENSIONS TO BE CHECKED ON SITE PRIOR TO WORKS COMMENCING. REPORT ALL DISCREPANCIES TO CLIENT/DESIGNER.

CIAT affiliate

MD DESIGN
CONSULTANCY
07728417797
dabeer@mddesigns.co.uk

Proposed Single Storey Side Extension

10 Farrant Road Longsight Manchester M12 4PD

Existing Plans (DR) A100

Project Number 0152

Client Name Richard McDonald


Drawn By MDR

Rev	Description	Date
A	Issued For Planning	09.10.26

Revision A

0m 1m 2m 3m 4m 5m

VISUAL SCALE 1:100 @ A3

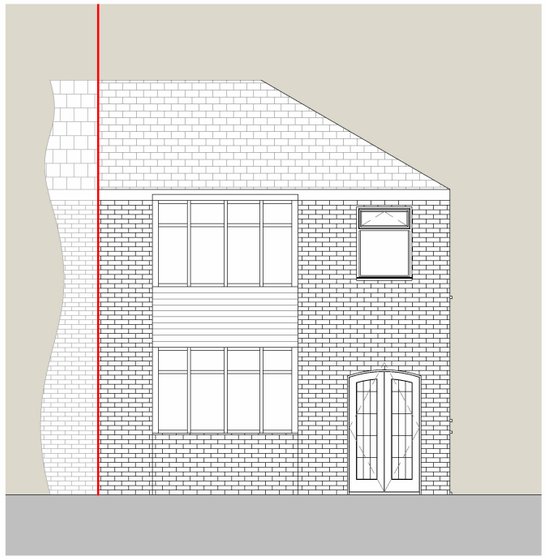


Ex Front Elevation

1 : 100




Ex RHS Elevation

1 : 100

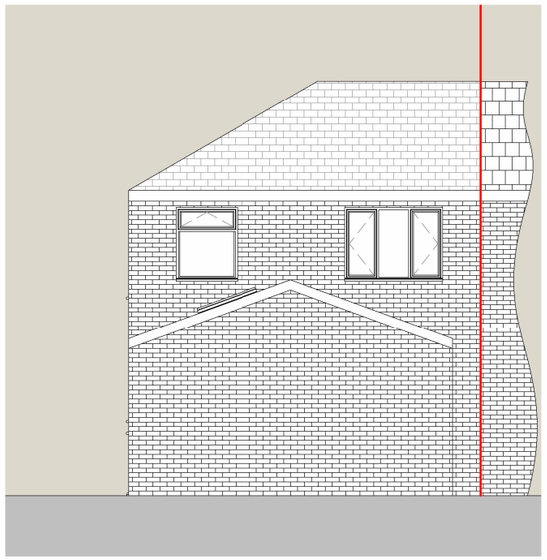

Ex Rear Elevation

1 : 100

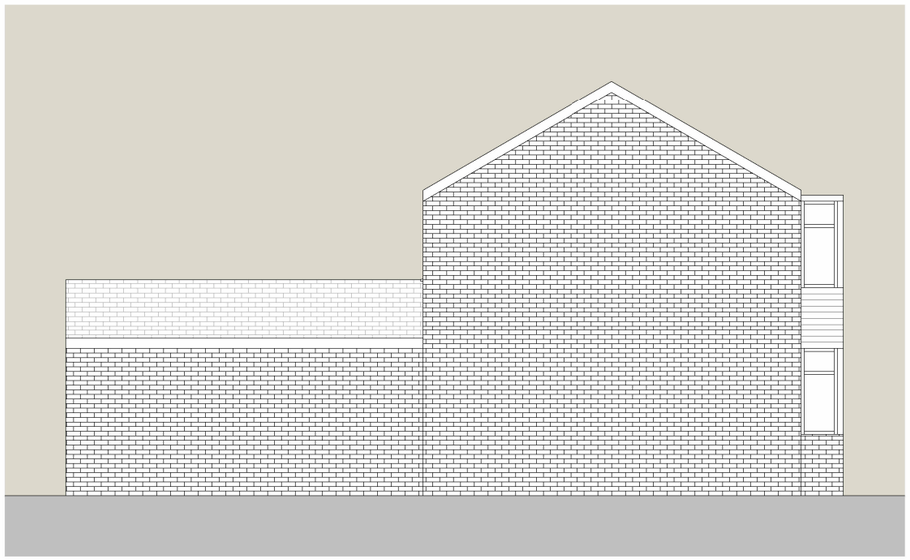

Ex LHS Elevation

1 : 100

THIS DRAWING IS THE COPYRIGHT OF MD DESIGN CONSULTANCY. DO NOT SCALE FROM THESE DRAWINGS. ALL LEVELS/DIMENSIONS TO BE CHECKED ON SITE PRIOR TO WORKS COMMENCING. REPORT ALL DISCREPANCIES TO CLIENT/DESIGNER.

CIAT affiliate

MD DESIGN
CONSULTANCY
07728417797
dabeer@mddesigns.co.uk

Proposed Single Storey Side Extension

10 Farrant Road Longsight Manchester M12 4PD

Existing Elevations (DR) A101


Project Number 0152

Client Name Richard McDonald

Drawn By MDR

Rev	Description	Date
A	Issued For Planning	09.10.26

Revision A

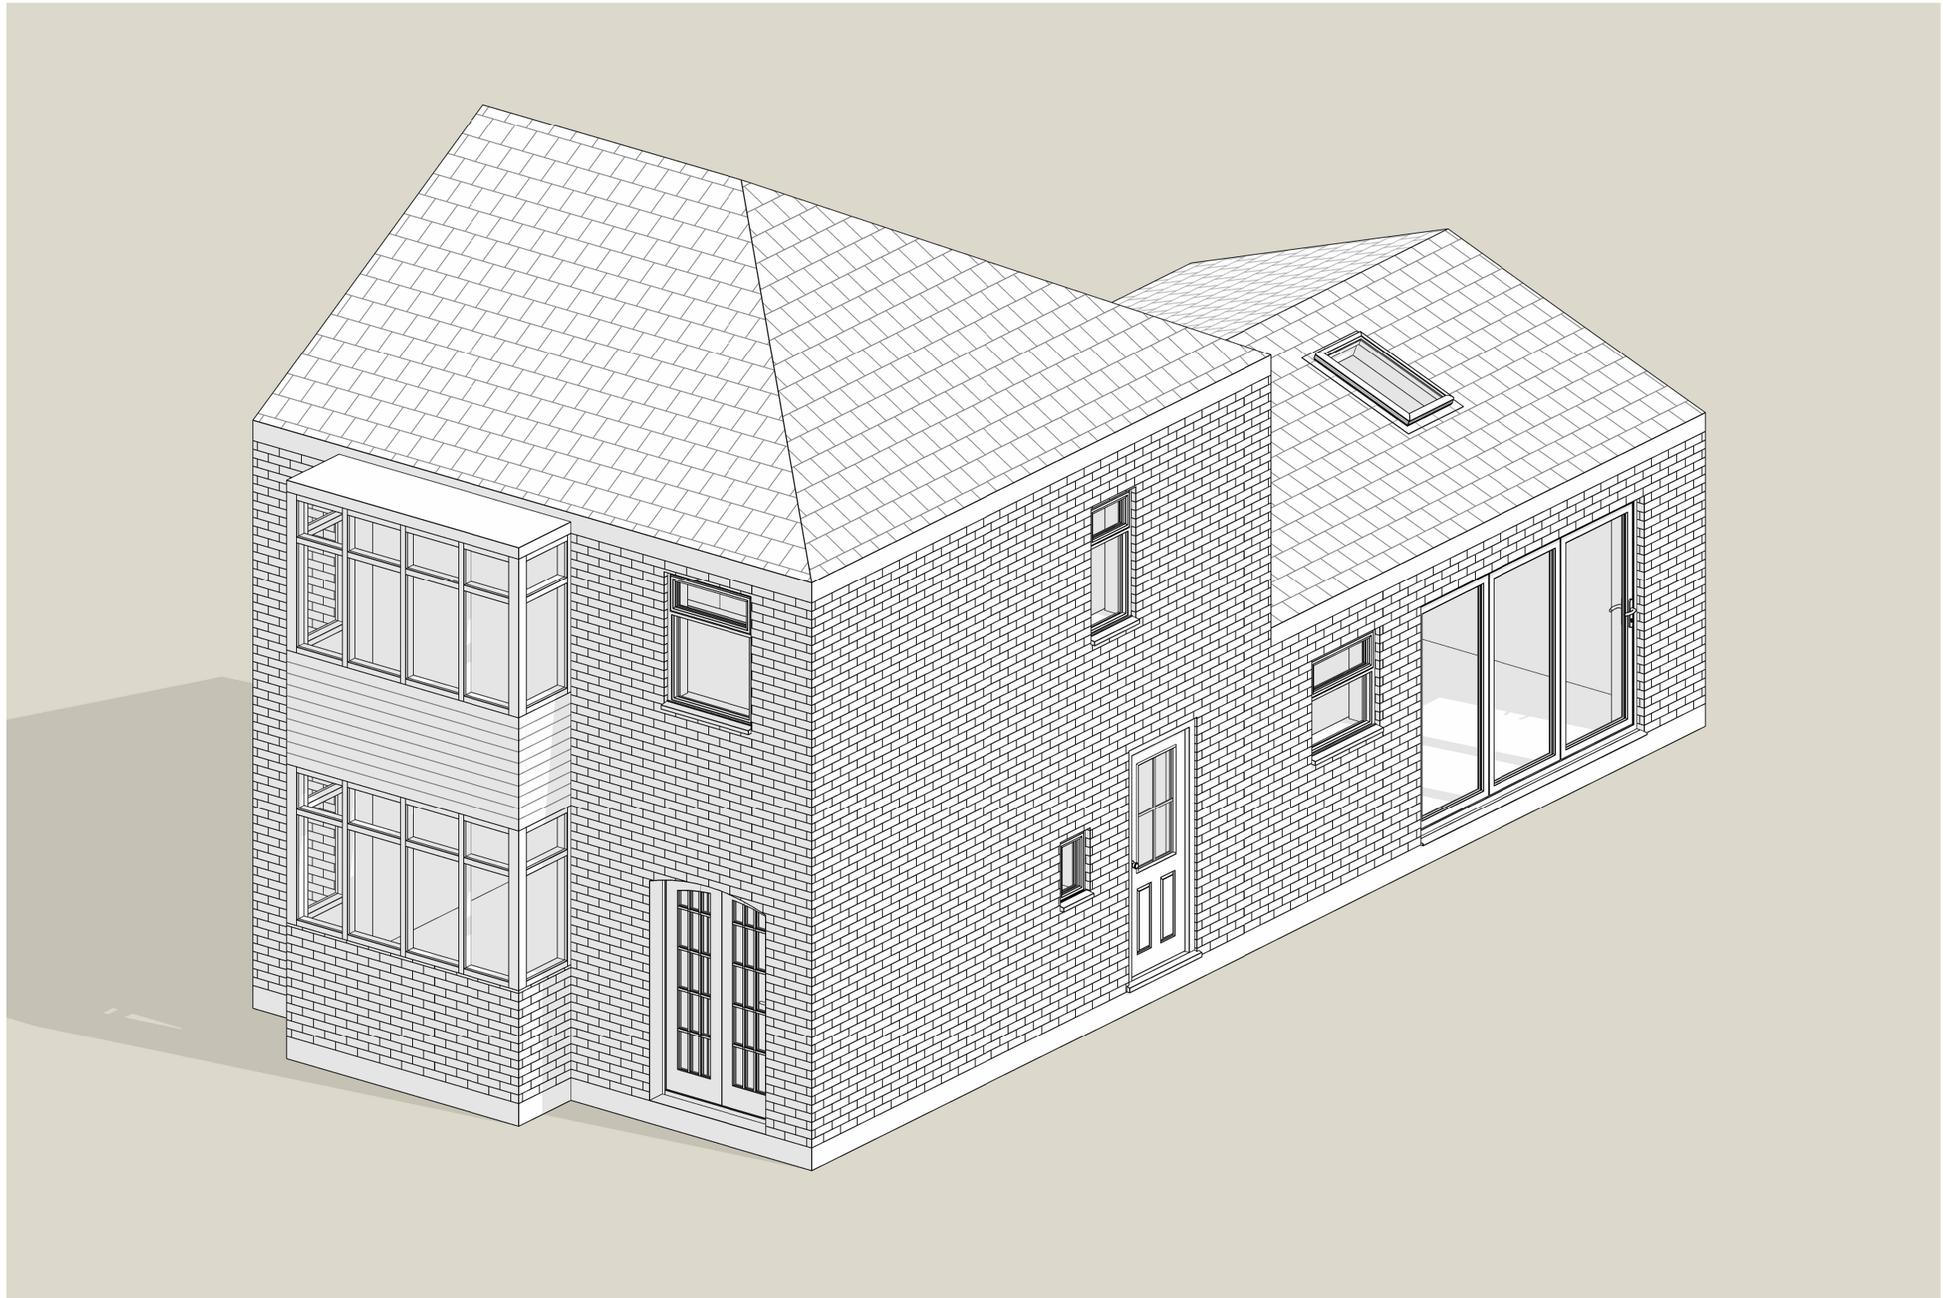

THIS DRAWING IS THE COPYRIGHT OF MD DESIGN CONSULTANCY. DO NOT SCALE FROM THESE DRAWINGS. ALL LEVELS/DIMENSIONS TO BE CHECKED ON SITE PRIOR TO WORKS COMMENCING. REPORT ALL DISCREPANCIES TO CLIENT/DESIGNER.

CIAT affiliate

MD DESIGN
CONSULTANCY
07728417797
dabeer@mddesigns.co.uk

Proposed Single Storey Side Extension

10 Farrant Road Longsight Manchester
M12 4PD

Existing 3D Views
(DR) A102

Client Name
Richard McDonald

Project Number
0152


Drawn By
MDR

Rev	Description	Date
A	Issued For Planning	09.10.26

Revision A


0m 1m 2m 3m 4m 5m

VISUAL SCALE 1:100 @ A3

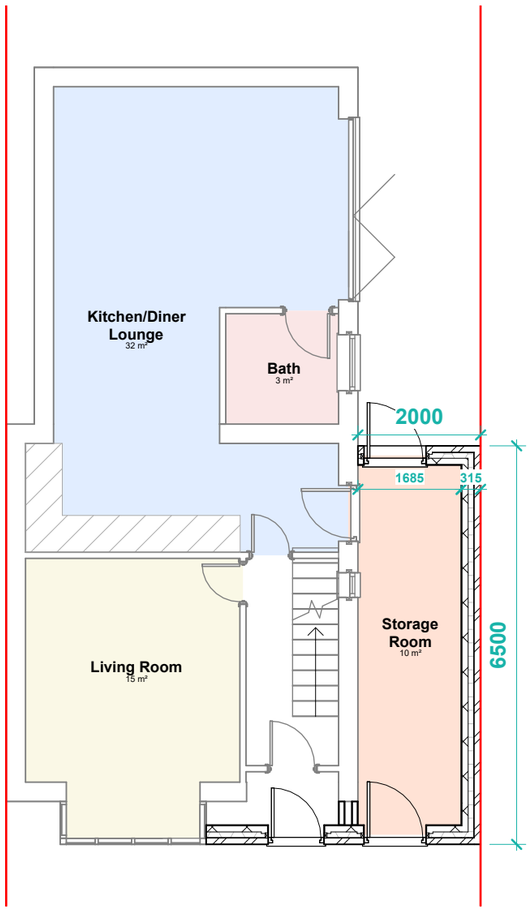

PP Ground Floor

1 : 100

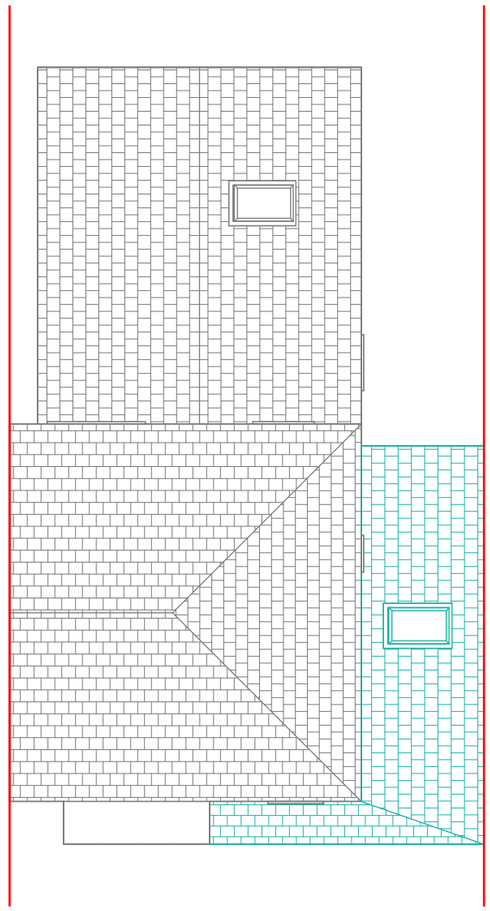

PP Roof Plan

1 : 100

THIS DRAWING IS THE COPYRIGHT OF MD DESIGN CONSULTANCY. DO NOT SCALE FROM THESE DRAWINGS. ALL LEVELS/DIMENSIONS TO BE CHECKED ON SITE PRIOR TO WORKS COMMENCING. REPORT ALL DISCREPANCIES TO CLIENT/DESIGNER.

CIAT affiliate

MD DESIGN
CONSULTANCY
07728417797
dabeer@mddesigns.co.uk

Proposed Single Storey Side Extension

10 Farrant Road Longsight Manchester M12 4PD

Proposed Plans
(DR) A200

Client Name
Richard McDonald

Project Number
0152


Drawn By
MDR

Rev	Description	Date
A	Issued For Planning	09.10.26

Revision A


0m 1m 2m 3m 4m 5m

VISUAL SCALE 1:100 @ A3

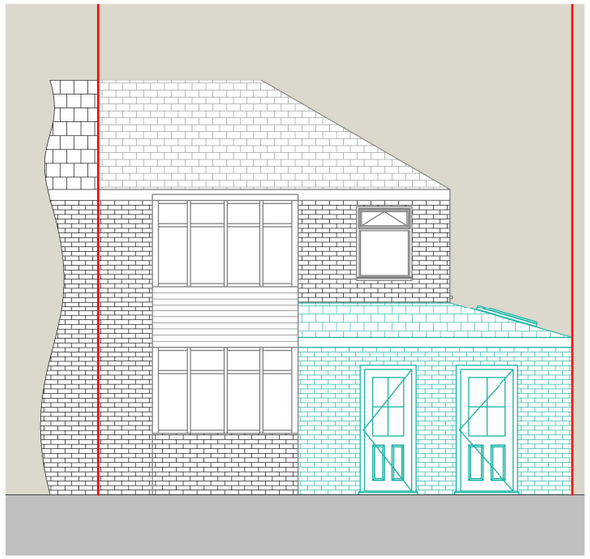


PP Front Elevation

1 : 100

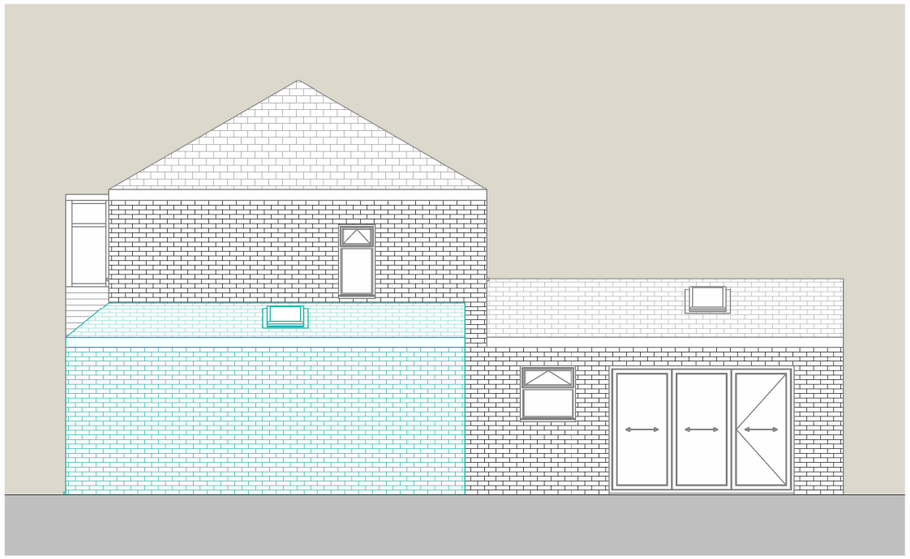


PP RHS Elevation

1 : 100

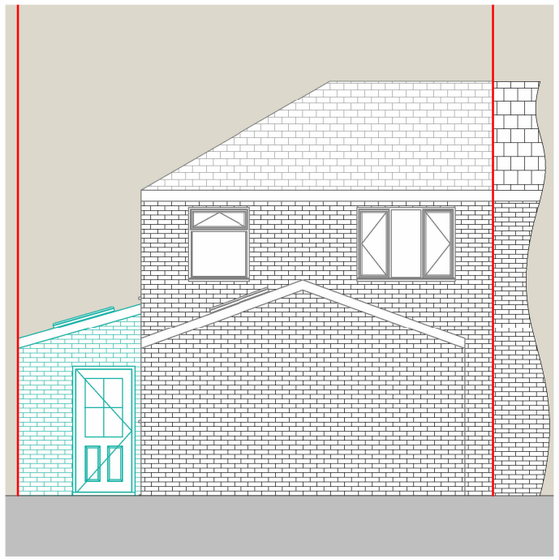

PP Rear Elevation

1 : 100

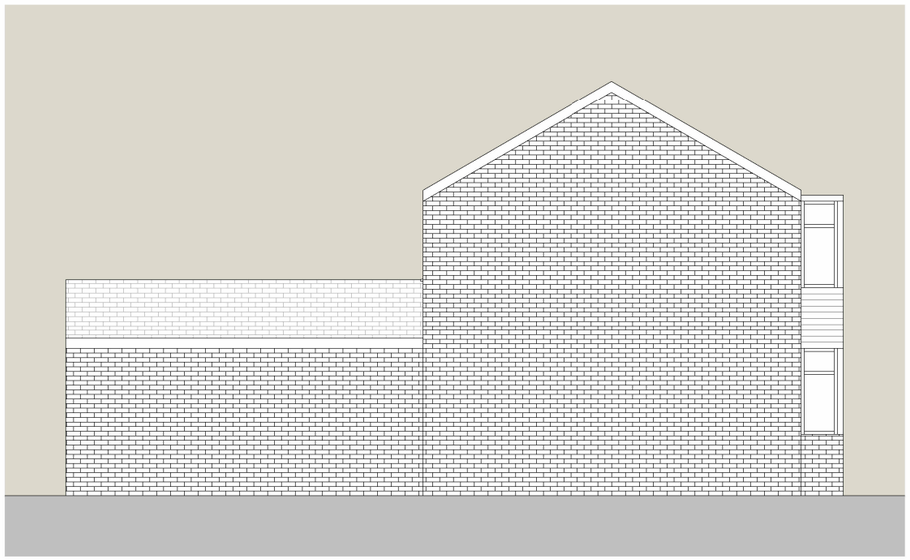

PP LHS Elevation

1 : 100

THIS DRAWING IS THE COPYRIGHT OF MD DESIGN CONSULTANCY. DO NOT SCALE FROM THESE DRAWINGS. ALL LEVELS/DIMENSIONS TO BE CHECKED ON SITE PRIOR TO WORKS COMMENCING. REPORT ALL DISCREPANCIES TO CLIENT/DESIGNER.

CIAT affiliate

MD DESIGN
CONSULTANCY
07728417797
dabeer@mddesigns.co.uk

Proposed Single Storey Side Extension

10 Farrant Road Longsight Manchester M12 4PD

Proposed Elevations (DR) A201


Project Number 0152

Client Name Richard McDonald

Drawn By MDR

Rev	Description	Date
A	Issued For Planning	09.10.26

Revision A

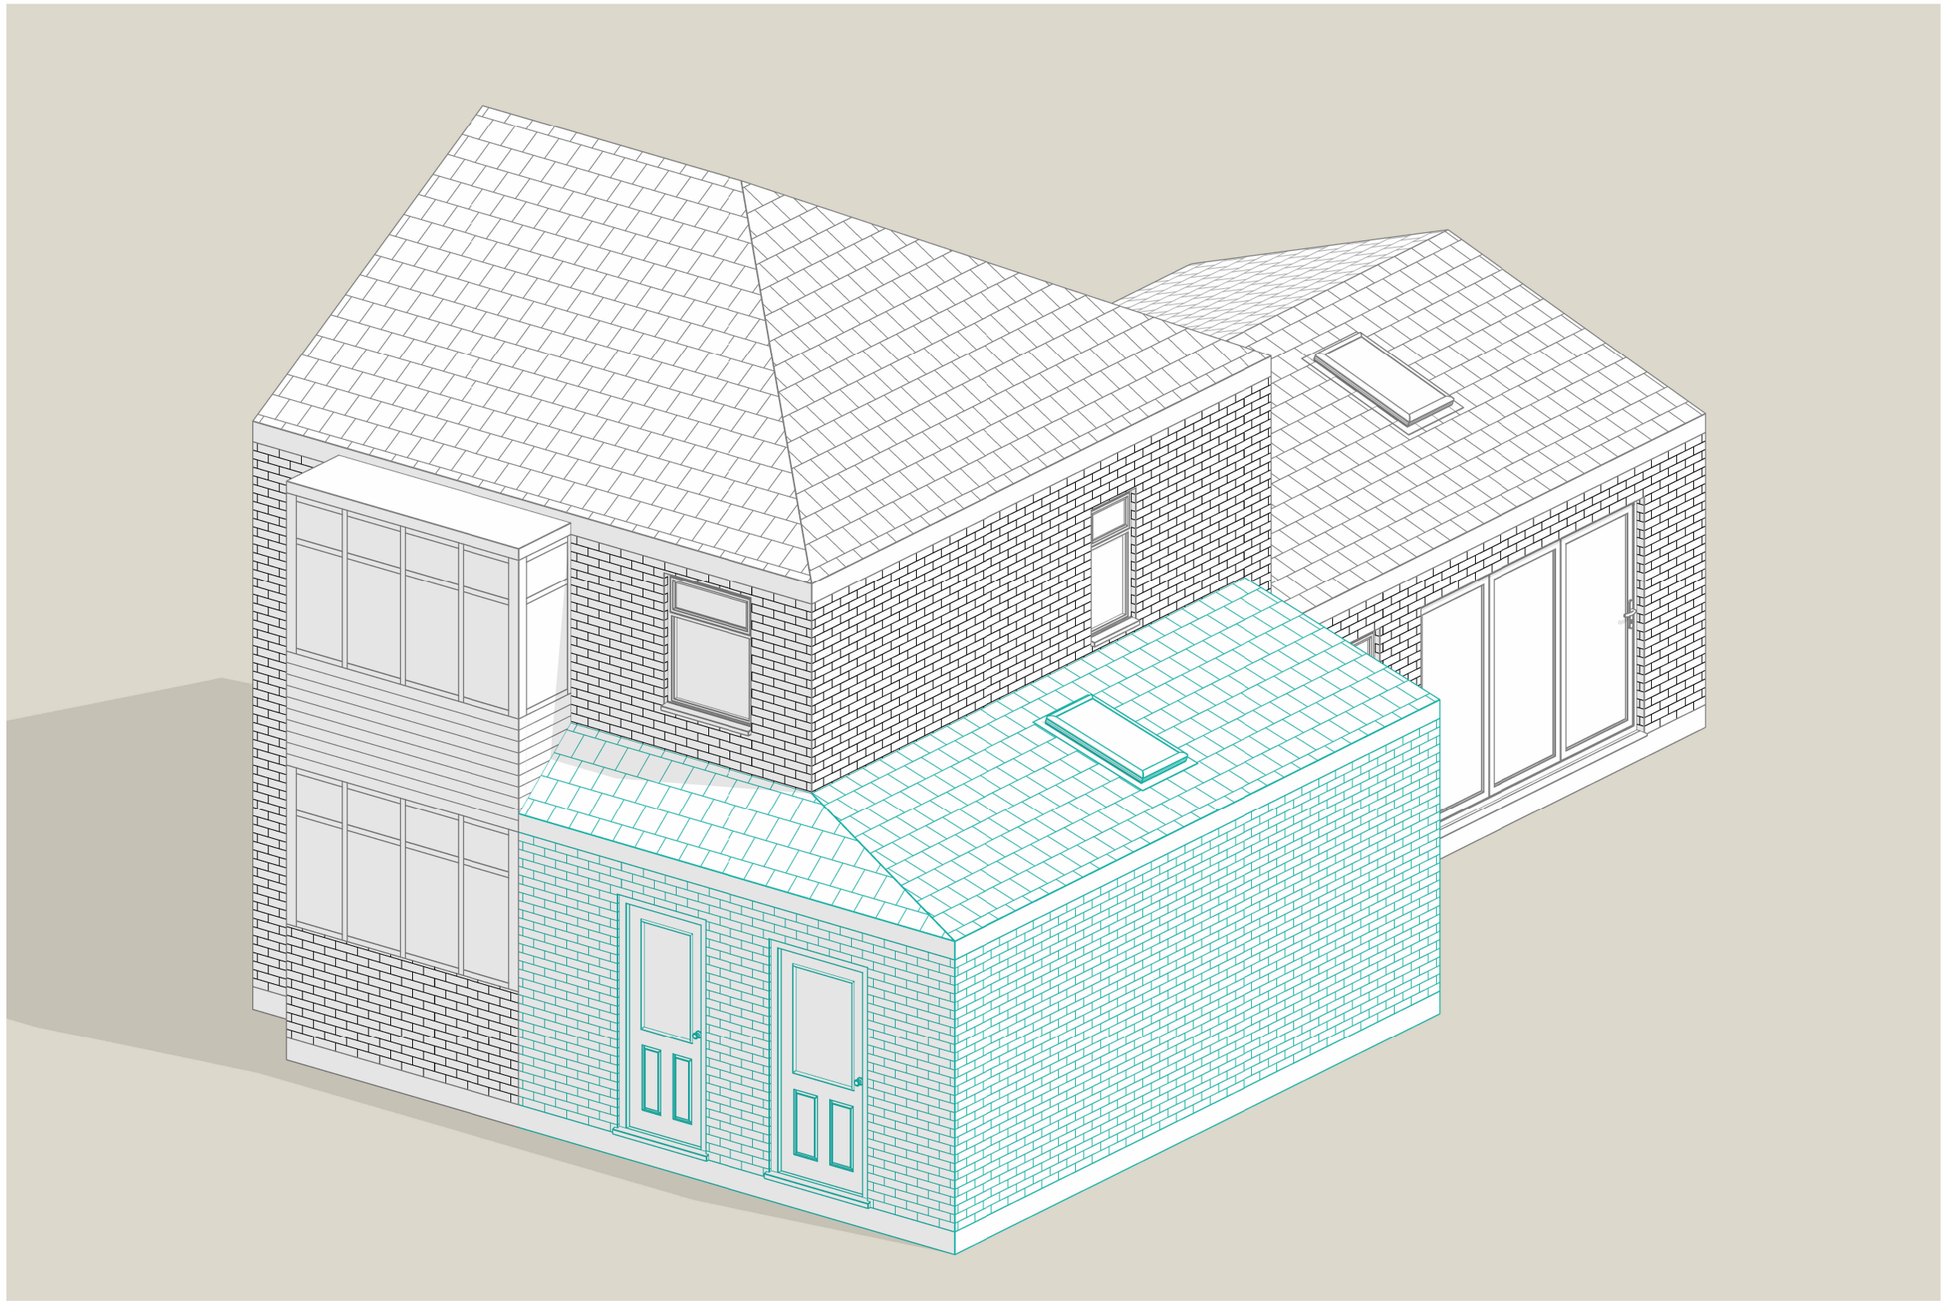

THIS DRAWING IS THE COPYRIGHT OF MD DESIGN CONSULTANCY. DO NOT SCALE FROM THESE DRAWINGS. ALL LEVELS/DIMENSIONS TO BE CHECKED ON SITE PRIOR TO WORKS COMMENCING. REPORT ALL DISCREPANCIES TO CLIENT/DESIGNER.

CIAT affiliate

MD DESIGN
CONSULTANCY
07728417797
dabeer@mddesigns.co.uk

Proposed Single Storey Side Extension

**10 Farrant Road Longsight Manchester
M12 4PD**

Proposed 3D Views
(DR) A202

Project Number
0152

Client Name
Richard McDonald

Drawn By
MDR

Rev	Description	Date
A	Issued For Planning	09.10.26

Revision A