



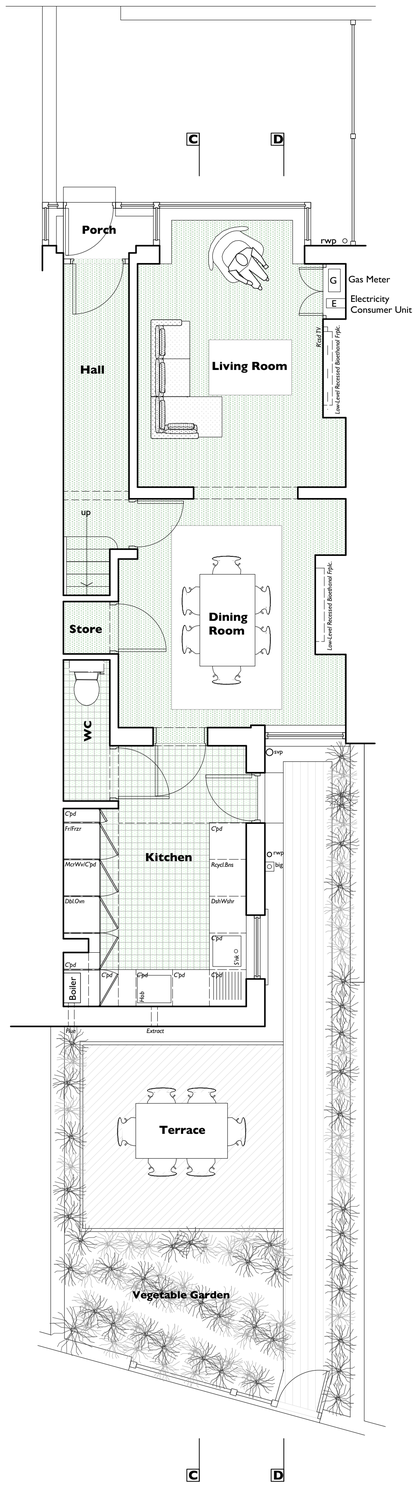

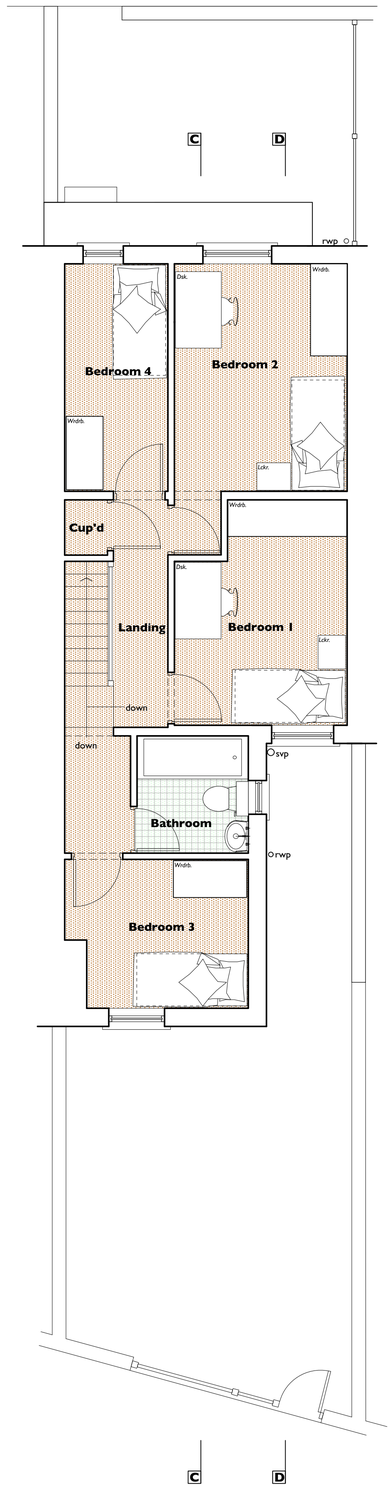

North East Elevation



New boiler flue and cooker hood extract fascias

Perimetre soft planting

Recycled decking planks to walkway and terrace

South West Elevation

© re|form architects

note:

This drawing is copyright.

Do not scale off dimensions. all dimensions are to be checked on site by contractor. Contractor to report any dimensional discrepancies, errors or omissions prior to commencing on site.

Make Good to all surfaces disturbed

ALL STRUCTURAL STEELWORK AND RELATING STRUCTURES TO BE TO THE STRUCTURAL ENGINEERS DESIGNS. CALCULATIONS AND CONFIRMATION THIS DRAWING IS TO BE READ IN CONJUNCTION WITH ALL THE APPROPATE STRUCTURAL ENGINEER'S INFORMATION.

IF IN ANY DOUBT ASK

Rev.	Date	Comment

re|form

[architects and urban strategists] ltd

14 Athol Road | Whalley Range| Manchester | M16 8QN
T+44[0] 7976 760 680
e| studio@rsaus.co.uk

Client

M L Care Group Ltd.

Project Title

Proposed Works at 74 Ashley Lane, Moston. M9 4NU

Drawing Title

Plans and Elevations As Proposed

Status

Scale

1:50 @ A1 & 1:100 @ A3

Job No.

C|ML|26-513

Drawing No.

011

Rev.

-