



1 South Elevation - Curtain Wall Scoping Types - 01
1 : 50

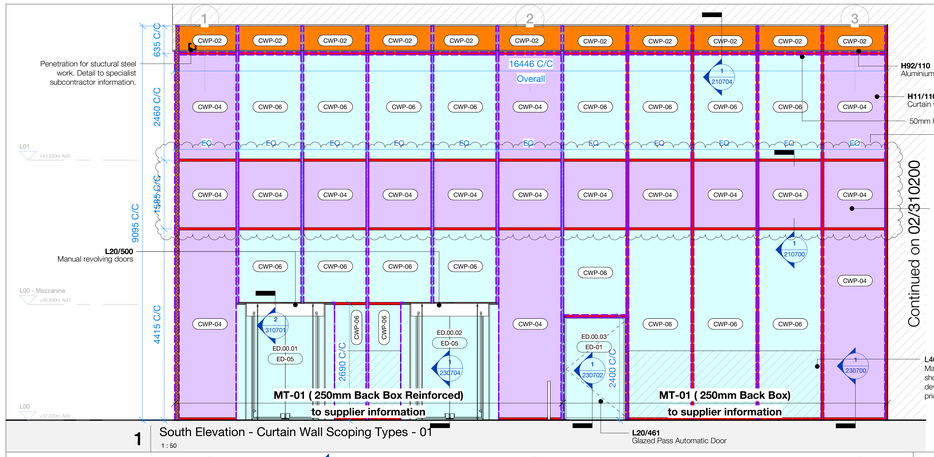


2 South Elevation - Chamfered Face
1 : 50




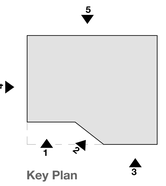


3 South Elevation - Curtain Wall Scoping Types - 02
1 : 50

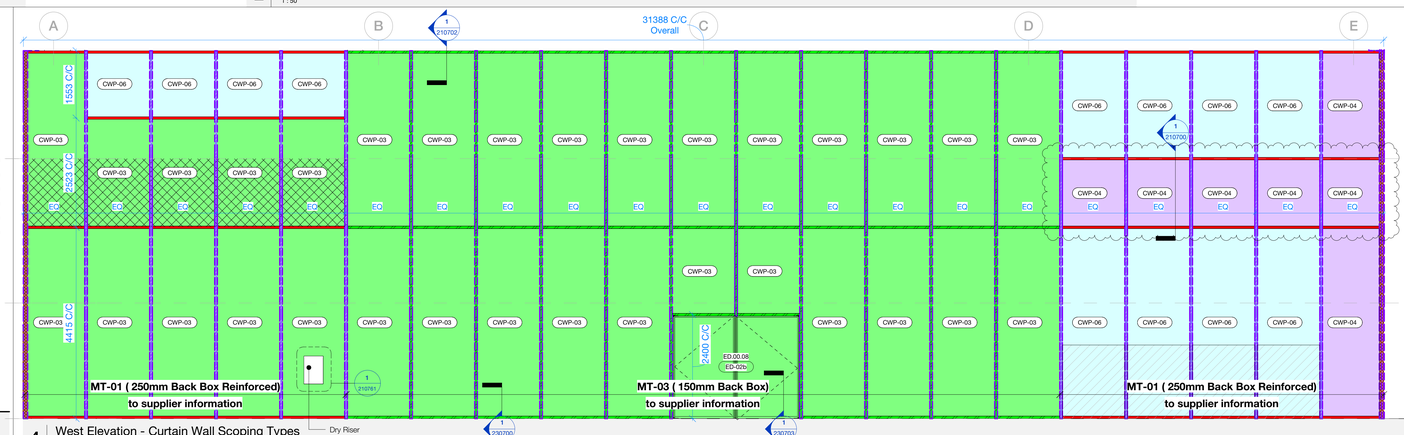

4 West Elevation - Curtain Wall Scoping Types
1 : 50

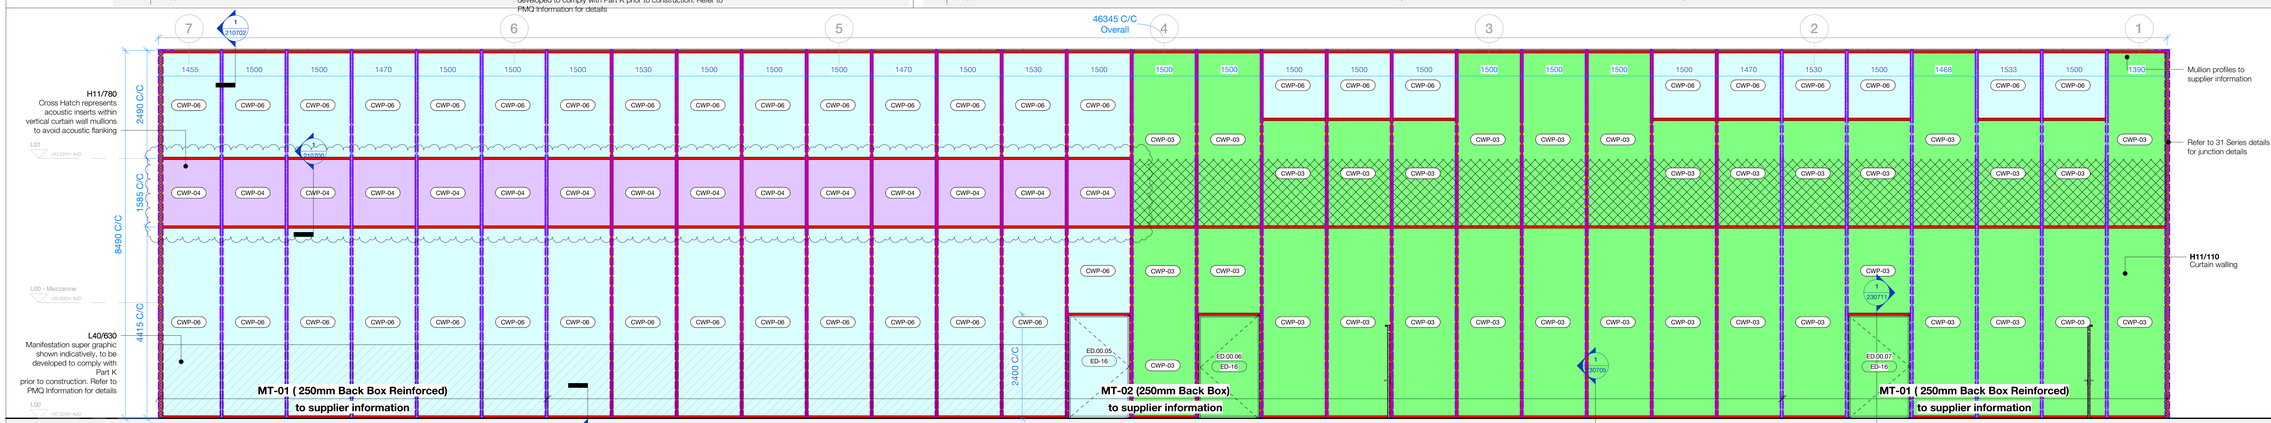

5 North Elevation - Curtain Wall Type Scoping
1 : 50

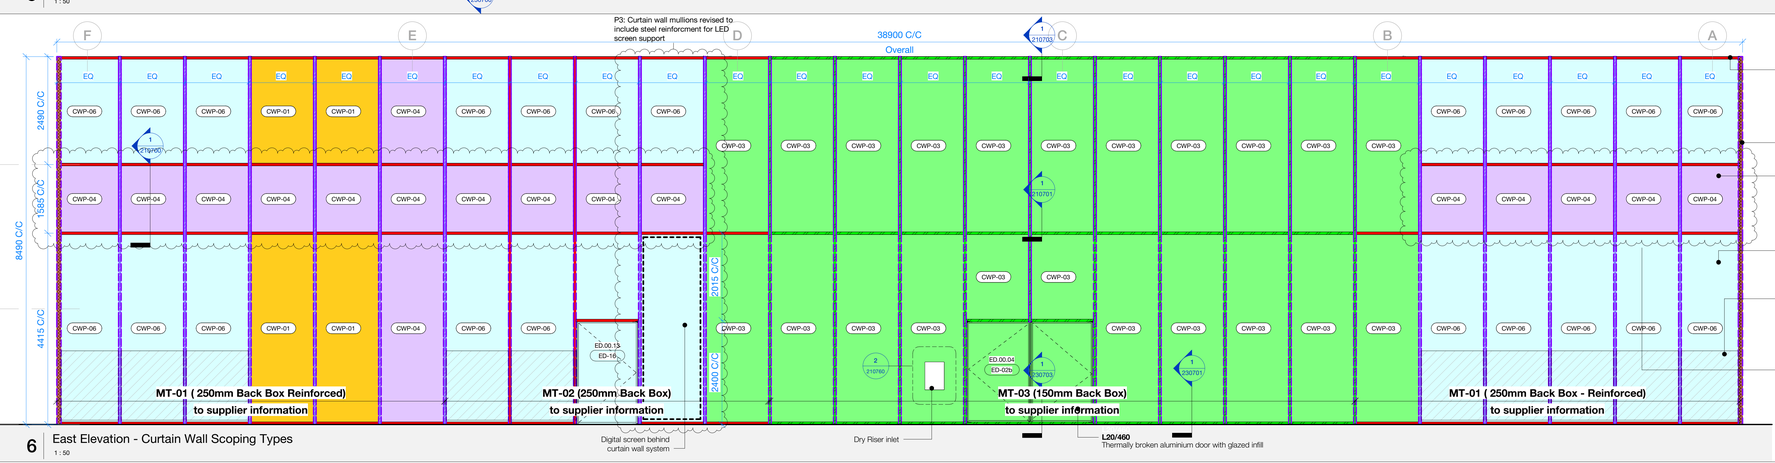

6 East Elevation - Curtain Wall Scoping Types
1 : 50

Copyright Hawkins\Brown Architects
No implied licence exists. This drawing should not be used to calculate areas for the purposes of valuation. Do not scale this drawing. All dimensions to be checked on the site by the contractor and such dimensions to be their responsibility. All work must comply with relevant British Standards and Building Regulations requirements. Drawing errors and omissions to be reported to the architect. To be read in conjunction with Architect's specification and other consultant information.

Rev	Description	Date
P1	Work Stage 4	25.02.2026
P2	Work Stage 4	25.03.2026
P3	Work Stage 4 Update	14.08.2026

Curtain Wall Mullion Scoping Key

- **MT-01** **250mm Back Box, Reinforced** as per supplier information. Profile to supplier information
- **MT-02** **250mm Back Box**, as per supplier information. Profile to supplier information
- **MT-03** **150mm Back Box**, as per supplier information. Profile to supplier information
- **MT-04** **175mm Back Box**, as per supplier information. Profile to supplier information
- **MT-05** Corner profile Mullion. Profile to supplier information, Refer to 21 Series details
- **Expressed Cap** Vertical mullions with extended cap profile. Refer to 21 and 27 Series details for information

Curtain Wall Panel Scoping Key

- **CWP-01 (L40/655A)** Transparent double glazed unit with Okalux Okatech expanded metal mesh interlayer. Colour **TBC.** (Dynamic g-value achieving min 0.15 g-value in summer)
- **CWP-02 (L40/655F)** Insulated metal spandrel panel. Colour to match curtain walling
- **CWP-03 (L40/655B)** Opaque double glazed spandrel panel with high reflective glass and dark coating. Colour **TBC.** (g-value =0)
- **CWP-04 (L40/655C)** Opaque double glazed spandrel panel with Vanceva Polar White PVB Interlayer to the outer panel of DGU (g-value = 0). All spandrel panels to have monolithic non-laminated glass to inner panel
- **CWP-05 (L40/655D)** Translucent double glazed spandrel panel with Vanceva Artic Snow PVB Interlayer to the outer panel of DGU (g-value = 0.19).
- **CWP-06 (L40/655E)** Clear double glazed panel (g-value = 0.25)
- **Manifestation.** Manifestation super graphic shown indicatively, to be developed to comply with Part K prior to construction. Refer to PMQ Information for details
- **H11/780** Acoustic inserts and capping within vertical mullions to stop acoustic flanking

General Note:
All glazing is to comply with the Security Needs Assessment (Buro Happold ref. 1350B-BHE-XX-XX-RP-U-000003 Glass to allow for barrier loading where sill is at 900mm from FFL. Refer to 34 series for scoping layouts

26-28 Hilton Street
Manchester M1 2EH
mail@hawkinsbrown.com
hawkinsbrown.com

Hawkins\ Brown

Project
MANMET New Library
All Saints Campus
Manchester, M15 6BH

Drawing
Curtain Wall Scoping Elevations - Lower Levels

Scale @ A0	Date
1 : 50	14.08.2026
Drawn By	**Checked By**
AD	MV
Job Number	**Status**	**Purpose of Issue**
240238	S4	Review & Authorisation

Drawing No. Rev
1350B-HBA-XX-XX-DR-A-310200 P3