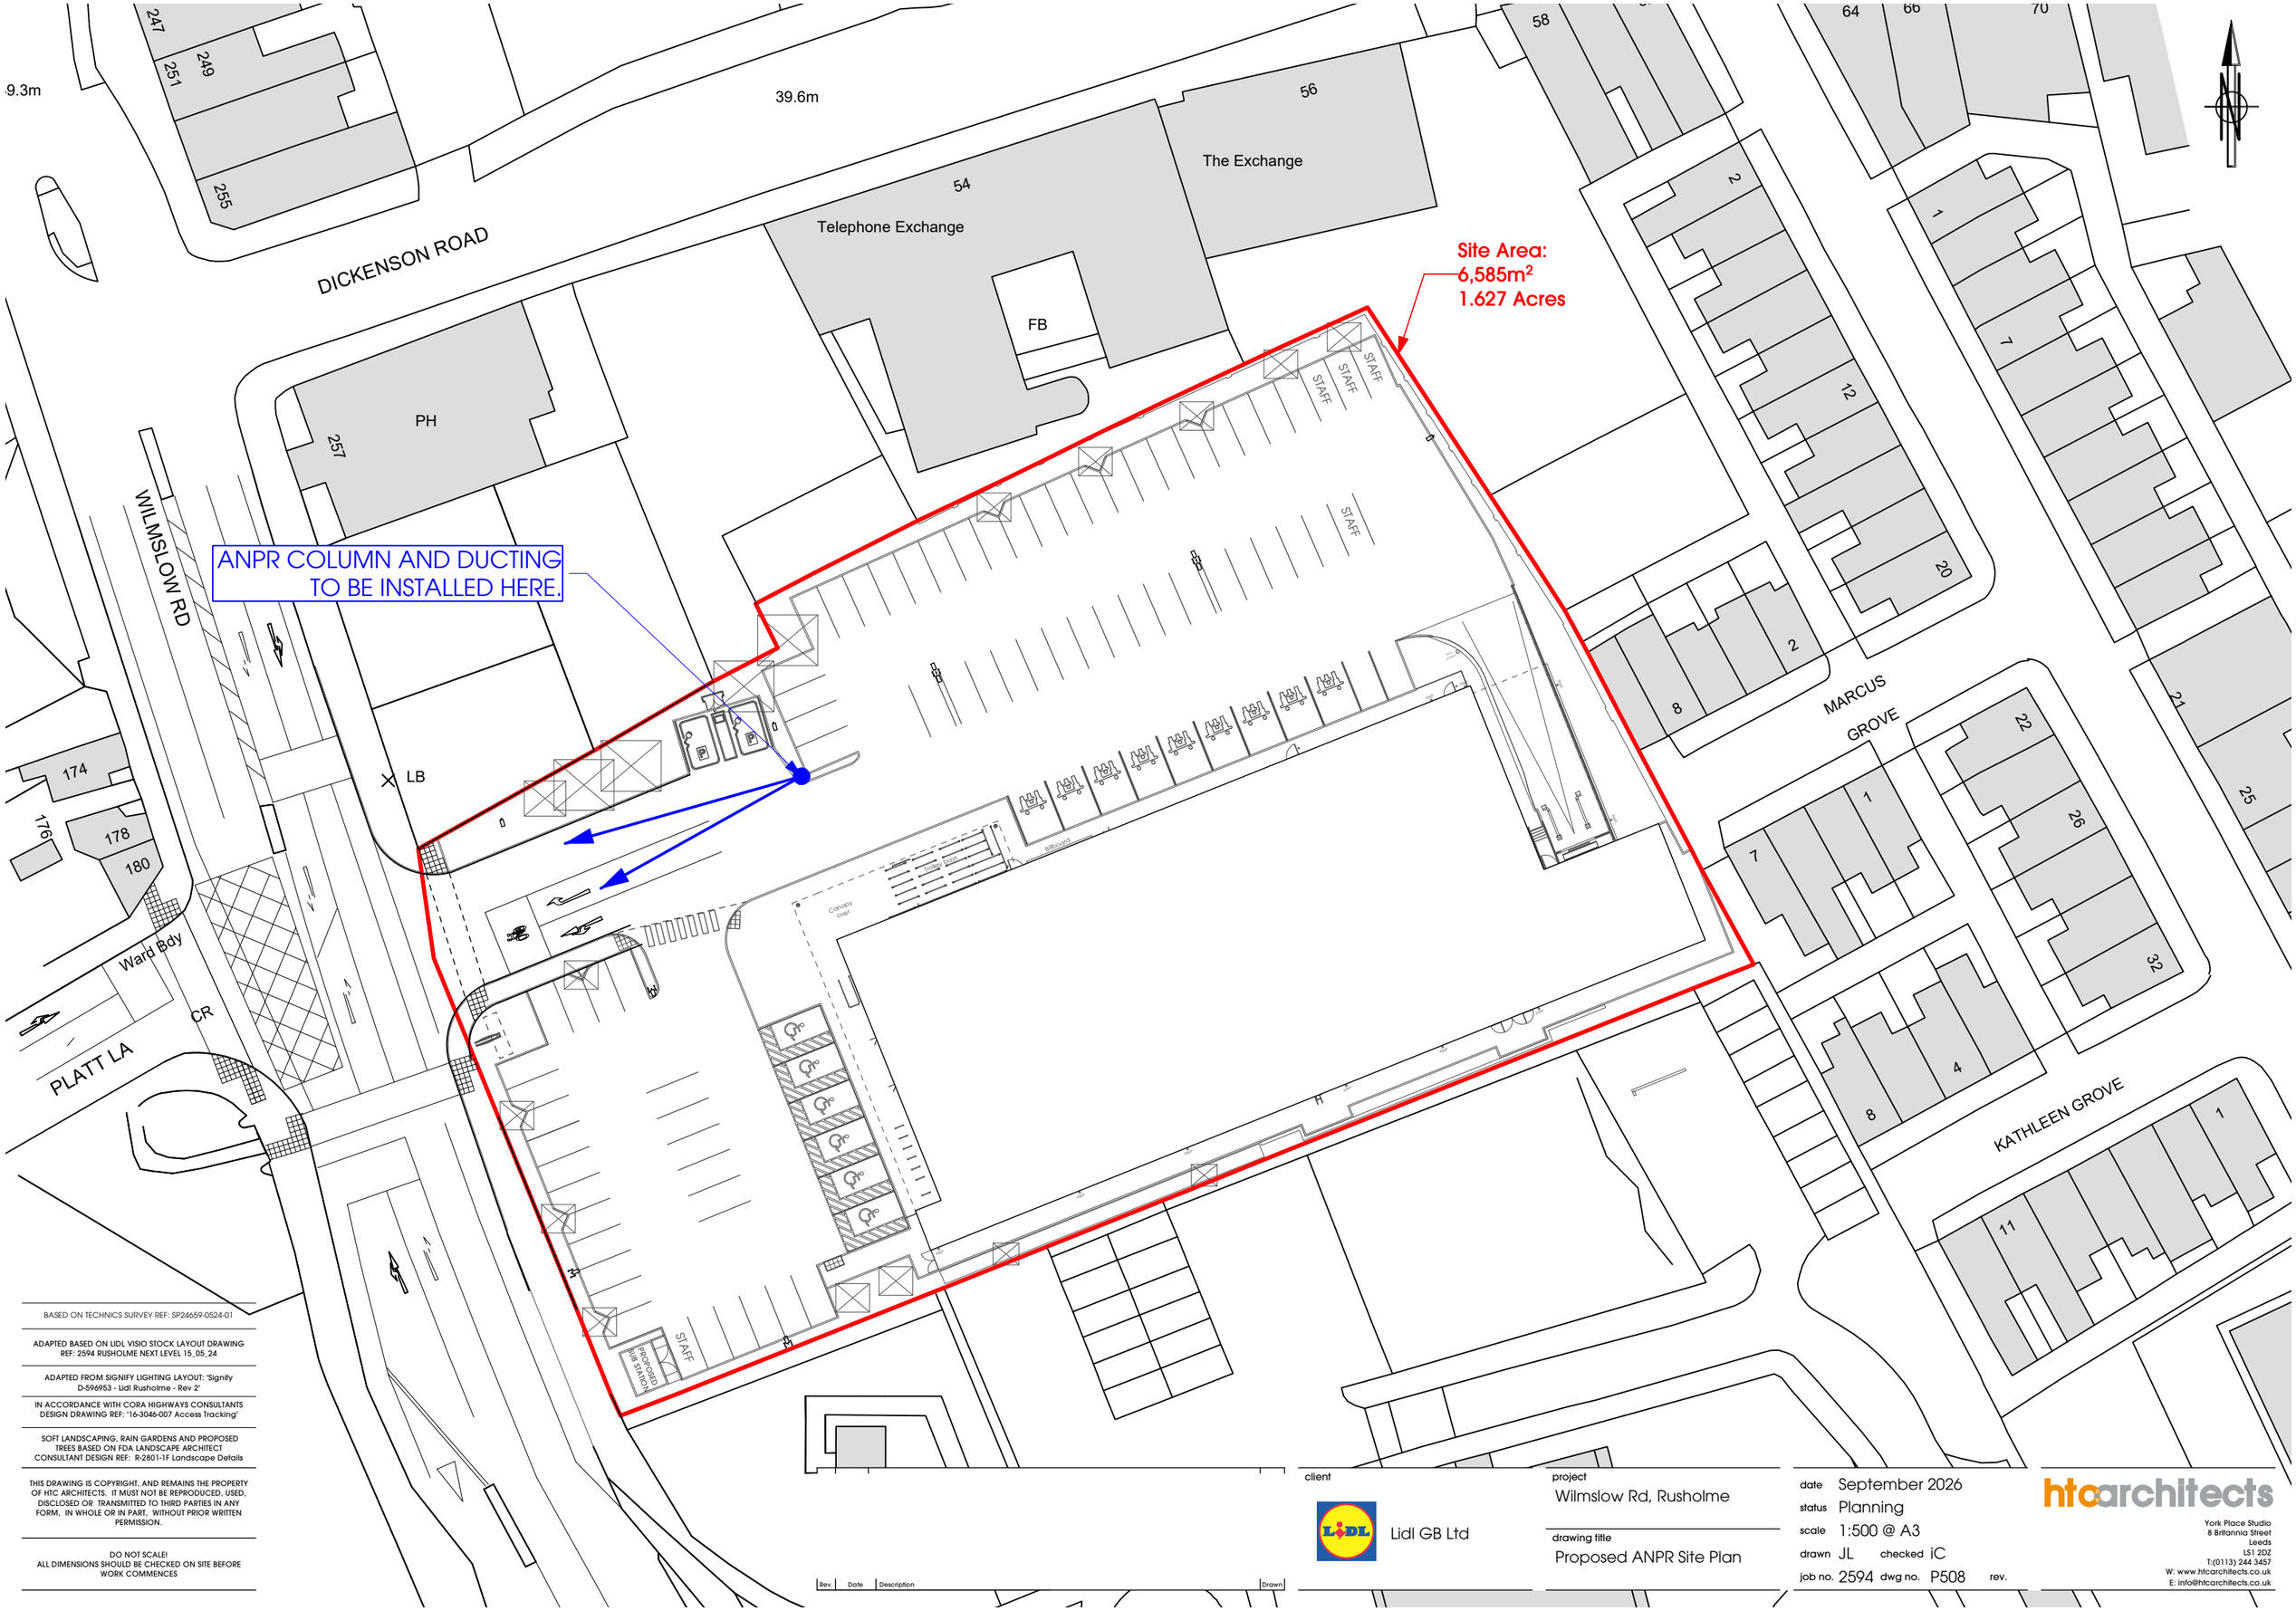


BASED ON TECHNICS SURVEY REF: SP24659-0524-01

ADAPTED BASED ON LIDL VISIO STOCK LAYOUT DRAWING REF: 2594 RUSHOLME NEXT LEVEL 15_05_24

ADAPTED FROM SIGNIFY LIGHTING LAYOUT: 'Signify D-596953 - Lidl Rusholme - Rev 2'

IN ACCORDANCE WITH CORA HIGHWAYS CONSULTANTS DESIGN DRAWING REF: '16-3046-007 Access Tracking'

SOFT LANDSCAPING, RAIN GARDENS AND PROPOSED TREES BASED ON FDA LANDSCAPE ARCHITECT CONSULTANT DESIGN REF: R-2801-1F Landscape Details

THIS DRAWING IS COPYRIGHT, AND REMAINS THE PROPERTY OF HTC ARCHITECTS. IT MUST NOT BE REPRODUCED, USED, DISCLOSED OR TRANSMITTED TO THIRD PARTIES IN ANY FORM, IN WHOLE OR IN PART, WITHOUT PRIOR WRITTEN PERMISSION.

DO NOT SCALE!
ALL DIMENSIONS SHOULD BE CHECKED ON SITE BEFORE WORK COMMENCES

Rev.	Date	Description	Drawn

client
Lidl GB Ltd

project
Wilmslow Rd, Rusholme

drawing title
Proposed ANPR Site Plan

date September 2026
status Planning
scale 1:500 @ A3
drawn JL checked iC
job no. 2594 dwg no. P508 rev.

htcarchitects
York Place Studio
8 Britannia Street
Leeds
LS1 2DZ
T:(0113) 244 3457
W: www.htcarchitects.co.uk
E: info@htcarchitects.co.uk