

COPYRIGHT OF THIS DRAWING IS VESTED IN BPM ARCHITECTURAL AND IT MUST NOT BE COPIED OR REPRODUCED
WITHOUT THE CONSENT OF THE ARCHITECTS. ALL CONTRACTORS MUST VISIT THE SITE AND BE RESPONSIBLE FOR TAKING AND CHECKING ALL DIMENSIONS RELATIVE TO THEIR WORK.
BPM ARCHITECTURAL ARE TO BE ADVISED OF ANY VARIATION BETWEEN DRAWINGS AND SITE CONDITIONS.
ELECTRONIC DATA / DRAWINGS ISSUED AR 'READ ONLY' AND SHOULD NOT BE INTERROGATED FOR MEASUREMENT.
ALL DIMENSIONS AND LEVELS SHOULD BE 'READ ONLY' FROM THOSE VALUES STATED IN TEXT, ON THE DRAWINGS




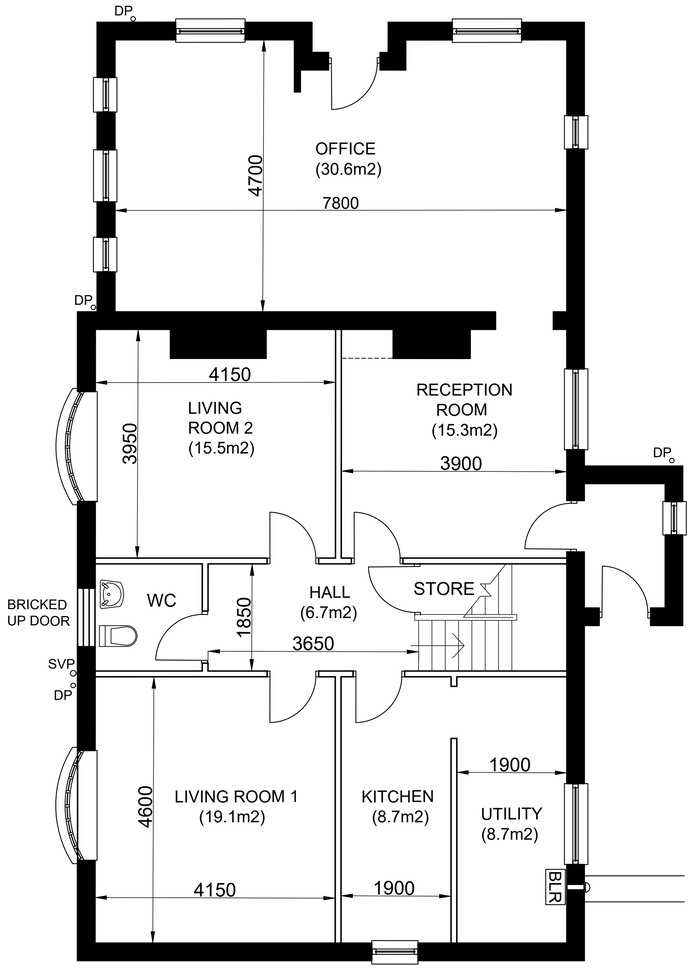

GROUND FLOOR PLAN

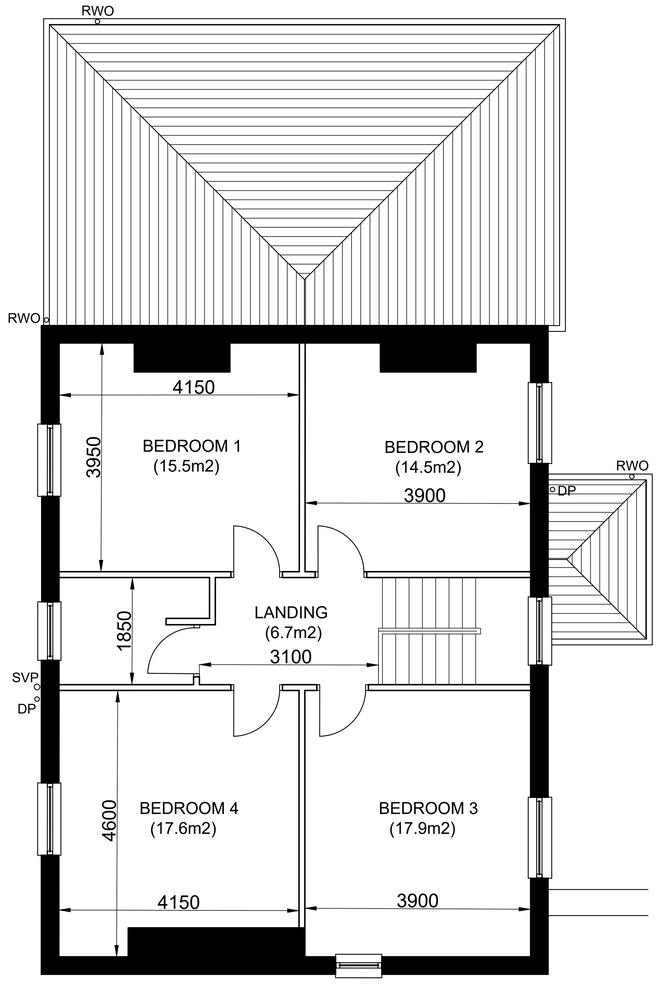

FIRST FLOOR PLAN

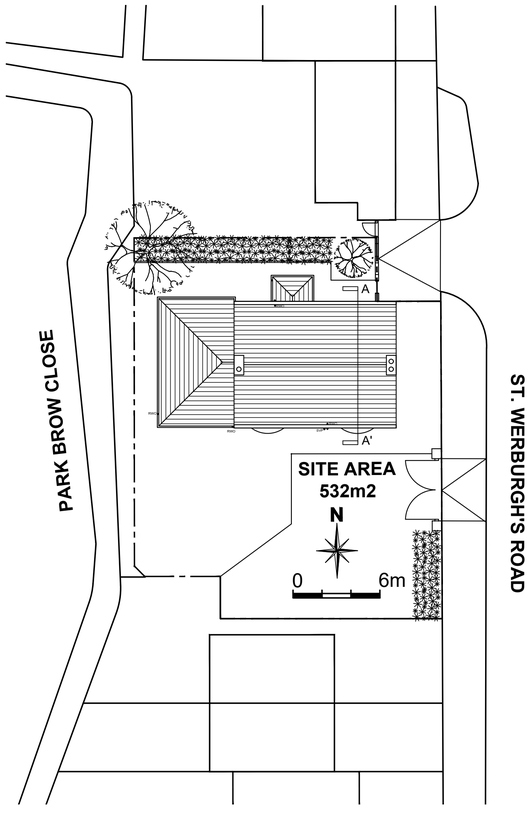

SITE PLAN
1:200

A 10.09.26 EXISTING CHIMNEY BREAST WITH ALCOVE ADDED TO RECEPTION ROOM

REV:	DATE:	DETAILS:

BM ARCHITECTURAL DESIGNS
APARTMENT 8
224 GREAT CLOWES STREET
MANCHESTER M7 2ZS
TEL: 07415 493002

PROJECT: PROPOSED ALTERATIONS
136 ST. WERBURGH'S ROAD
CHORLTON-CUM-HARDY
MANCHESTER M21 8UQ

CLIENT: MR. ALISTAIR FORDOM

TITLE: EXISTING SITE PLAN AND PLANS

SCALE 1:50@A1 **DATE:** 07/ 2026

STATUS: PLANNING **DRAWN:** BM

DRAWING NO: BM/0726/WERB/ PL1 **REV:** A