



01 Front Elevation
1 : 50

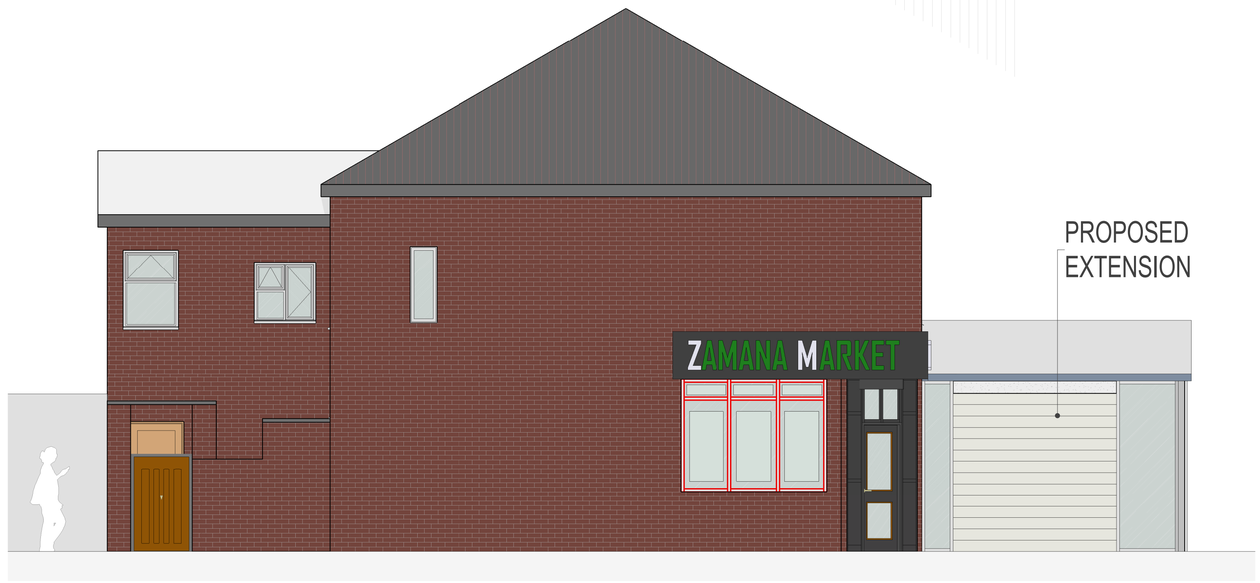


02 SIDE 1
1 : 50



03 Rear Elevation
1 : 50

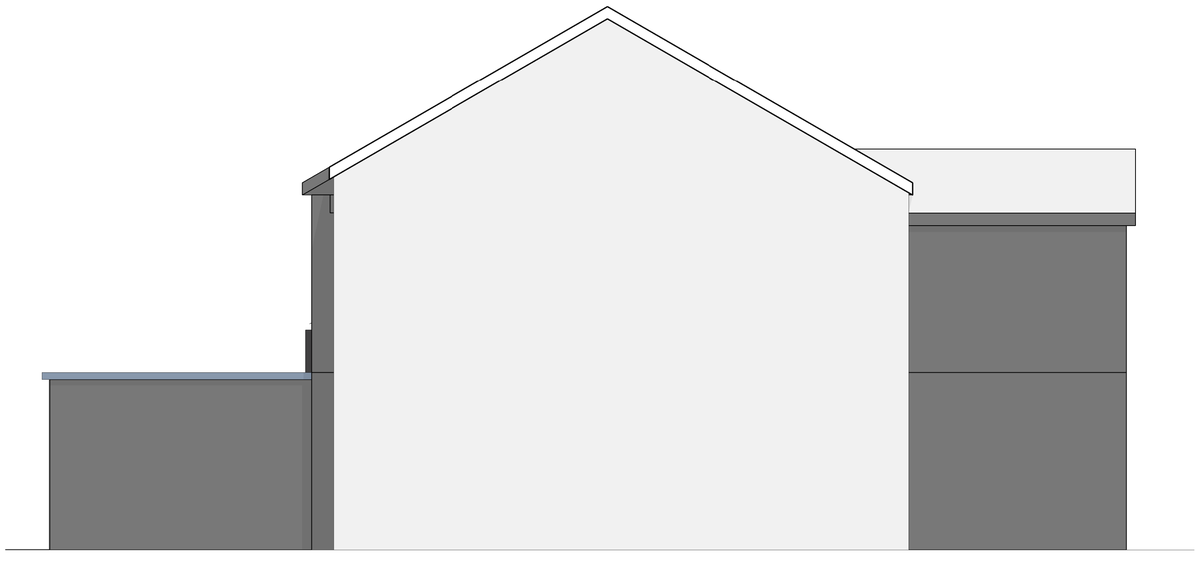

4 SIDE 2
1 : 50

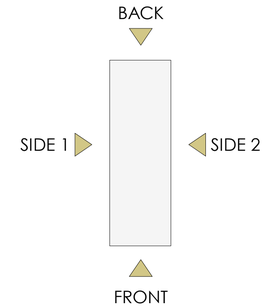

ELEVATION
1 : 200

SCALE 1 : 50
0 1m 2m 3m

Rev	Description	By	Date
A	Planning/ 1st Issue		15-10-2026

MUSE Architects
111 Mauldeth Rd, Manchester
M14 6SR

PROJECT:
Proposed Elevation

DRAWING TITLE:

DRAWING STATUS: Planning
DRAWN: IU | CHECKED: MM
APPROVED: MM | DATE: 15-10-2026
SCALE: | DRAWING NUMBER: 111_A1.04 | REV: A
(A1)